FILED
Delaware Co. Auditor
AUG 07 2020

FILED
Delaware Co. Assessor
AUG 07 2020

Book 2020 Page 2654

Document 2020 2654 Type 06 002 Pages 1
Date 8/07/2020 Time 9:51:05AM
Rec Amt $7.00


Daneen Schindler, RECORDER/REGISTRAR
DELAWARE COUNTY IOWA

RECORDER'S INDEX

LOCATION:	PARCEL 2020-71 IN PART OF THE NORTHWEST FRACTIONAL QUARTER OF THE NORTHWEST FRACTIONAL QUARTER OF SECTION 6, TOWNSHIP 89 NORTH, RANGE 3 WEST OF THE 5th P.M., DELAWARE COUNTY, IOWA
REQUESTOR:	KLOSTERMANN BROS. INC.
PROPRIETOR:	HILLTOP PORK INC., AN IOWA CORPORATION
SURVEYOR:	DAVID P. SCHNEIDER
SURVEYOR COMPANY:	SCHNEIDER LAND SURVEYING AND PLANNING, INC.
RETURN TO:	DAVID P. SCHNEIDER P.O.BOX 128 FARLEY, IOWA Ph#563-744-3631 daves@yousq.net

PLAT OF SURVEY

PARCEL 2020-71 IN PART OF THE NORTHWEST FRACTIONAL QUARTER OF THE NORTHWEST FRACTIONAL QUARTER OF SECTION 6, TOWNSHIP 89 NORTH, RANGE 3 WEST OF THE 5th P.M., DELAWARE COUNTY, IOWA

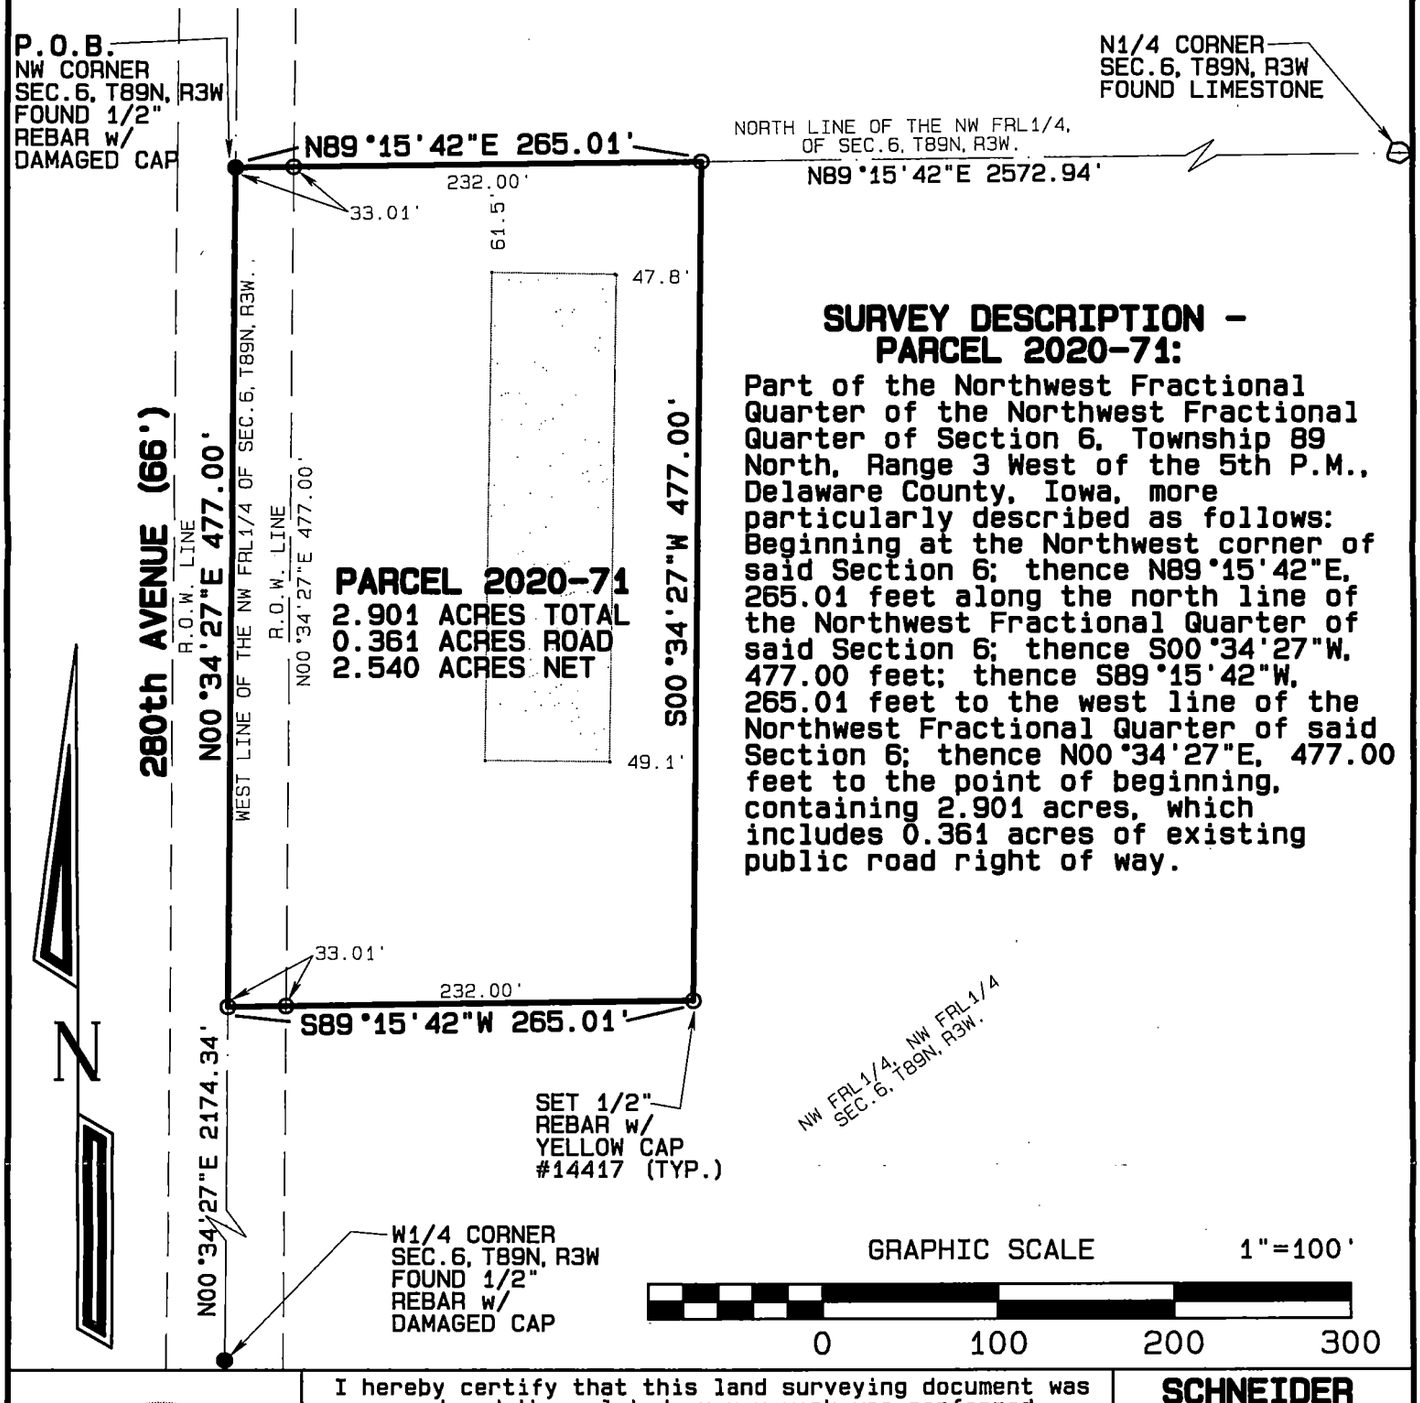

SURVEY DESCRIPTION - PARCEL 2020-71:

Part of the Northwest Fractional Quarter of the Northwest Fractional Quarter of Section 6, Township 89 North, Range 3 West of the 5th P.M., Delaware County, Iowa, more particularly described as follows: Beginning at the Northwest corner of said Section 6; thence N89°15'42"E, 265.01 feet along the north line of the Northwest Fractional Quarter of said Section 6; thence S00°34'27"W, 477.00 feet; thence S89°15'42"W, 265.01 feet to the west line of the Northwest Fractional Quarter of said Section 6; thence N00°34'27"E, 477.00 feet to the point of beginning, containing 2.901 acres, which includes 0.361 acres of existing public road right of way.

LICENSED LAND SURVEYOR
DAVID P. SCHNEIDER
P14417
IOWA

I hereby certify that this land surveying document was prepared and the related survey work was performed by me or under my direct personal supervision and that I am a duly licensed Land Surveyor under the laws of the State of Iowa.

7/30/2020

David P. Schneider P.L.S. P14417 Date:
My license renewal date is December 31, 2021.

Pages or sheets covered by this seal: THIS SHEET ONLY

SCHNEIDER
Land Surveying
&
Planning, Inc.
P.O. Box 128
Farley, Iowa 52046
Ph# 563-744-3631
daves@yousq.net

Project: 2519
Survey Date: 7/21/2020
Sheet: 1 of 1