Book 2020 Page 3634

Document 2020 3634 Type 06 002 Pages 1
Date 10/15/2020 Time 10:26:49AM
Rec Amt $7.00

Daneen Schindler, RECORDER/REGISTRAR
DELAWARE COUNTY IOWA

RECORDER'S INDEX


LOCATION:	THE NORTH LINE AND THE EAST RIGHT OF WAY LINE OF 332nd AVENUE ON THE WEST SIDE OF PARCEL 2016-02 IN THE SOUTHWEST QUARTER OF THE NORTHEAST QUARTER IN SECTION 36, TOWNSHIP 89 NORTH, RANGE 3 WEST OF THE 5th P.M., CITY OF DYERSVILLE, DELAWARE COUNTY, IOWA
REQUESTOR:	BARD MATERIALS c/o BEN SCHROEDER
PROPRIETOR:	DYERSVILLE READY MIX, INC.
SURVEYOR:	DAVID P. SCHNEIDER
SURVEYOR COMPANY:	SCHNEIDER LAND SURVEYING AND PLANNING, INC.
RETURN TO:	DAVID P. SCHNEIDER P.O.BOX 128 FARLEY, IOWA Ph#563-744-3631 daves@yousq.net

FILED
Delaware Co. Auditor
OCT 15 2020

FILED
Delaware Co. Assessor
OCT 15 2020

PLAT OF SURVEY (RETRACEMENT)

THE NORTH LINE AND THE EAST RIGHT OF WAY LINE OF 332nd AVENUE ON THE WEST SIDE OF PARCEL 2016-02 IN THE SOUTHWEST QUARTER OF THE NORTHEAST QUARTER IN SECTION 36, TOWNSHIP 89 NORTH, RANGE 3 WEST OF THE 5th P.M., CITY OF DYERSVILLE, DELAWARE COUNTY, IOWA

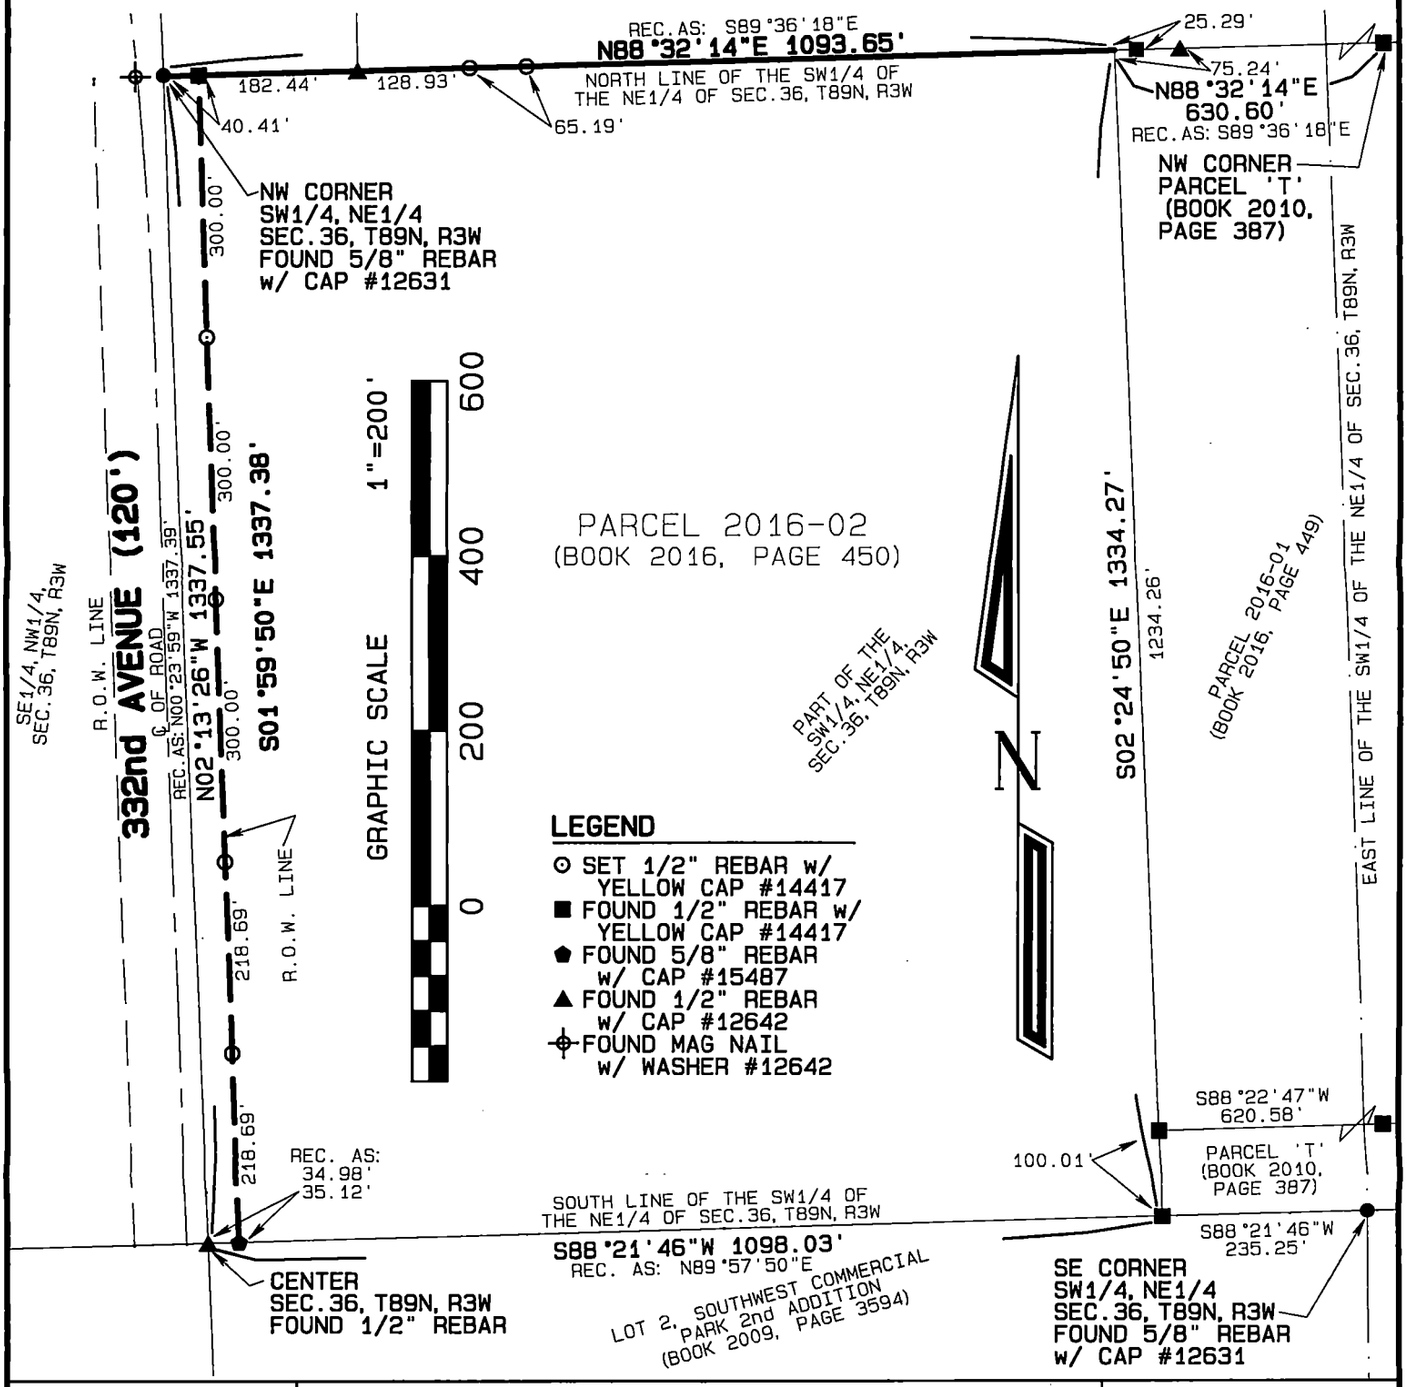

LICENSED LAND SURVEYOR
DAVID P. SCHNEIDER
P14417
IOWA

I hereby certify that this land surveying document was prepared and the related survey work was performed by me or under my direct personal supervision and that I am a duly licensed Land Surveyor under the laws of the State of Iowa.

10/2/2020

David P. Schneider P.L.S. P14417 Date:
My license renewal date is December 31, 2021.

Pages or sheets covered by this seal: THIS SHEET ONLY

SCHNEIDER
Land Surveying & Planning, Inc.
P.O. Box 128
Farley, Iowa 52046
Ph# 563-744-3631
daves@yousq.net

Project: 1383BARDROW
Survey Date: 7/14/2020
Sheet: 1 of 1