Book 2020 Page 4059

Document 2020 4059 Type 06 007 Pages 1
Date 11/10/2020 Time 12:14:48PM
Rec Amt $7.00

Daneen Schindler, RECORDER/REGISTRAR
DELAWARE COUNTY IOWA

PREPARED BY: RANDALL L. RATTENBORG 105 WEST MAIN STREET MANCHESTER, IA 52057, 563-927-2434

UNITED STATES PUBLIC LAND SURVEY CORNER CERTIFICATE

Land Survey Monuments situated in Section 27, Township 90 North, Range 5 West of the Fifth Principal Meridian,
Delaware County, Iowa.

Previously recorded in County Recorder's Office in None
(book, page, document number, etc.)


SE Corner NE 1/4-NW 1/4, Set 1/2"Ø rebar w/orange plastic cap PLS 17939 equidistant and on line between the N 1/4 corner and the Center of Section.

Center of Section, Set 1/2"Ø rebar with orange plastic cap PLS 17939 by placing a line between the N 1/4 corner and the SW corner NW 1/4-SE 1/4 and placing a line at the W 1/4 corner and the E 1/4 corner. Monument was placed at its intersection of lines and fits field evidence and occupational fence lines within section.

SW Corner NW 1/4-SE 1/4, Set 1/2"Ø rebar with orange plastic cap PLS 17939. Monument was set at the intersection of a four way occupational Fence corner.

PLAN VIEW

(Show a minimum of three reference ties to durable physical objects, relevant monuments and physical conditions that will enable recovery of the corner.)

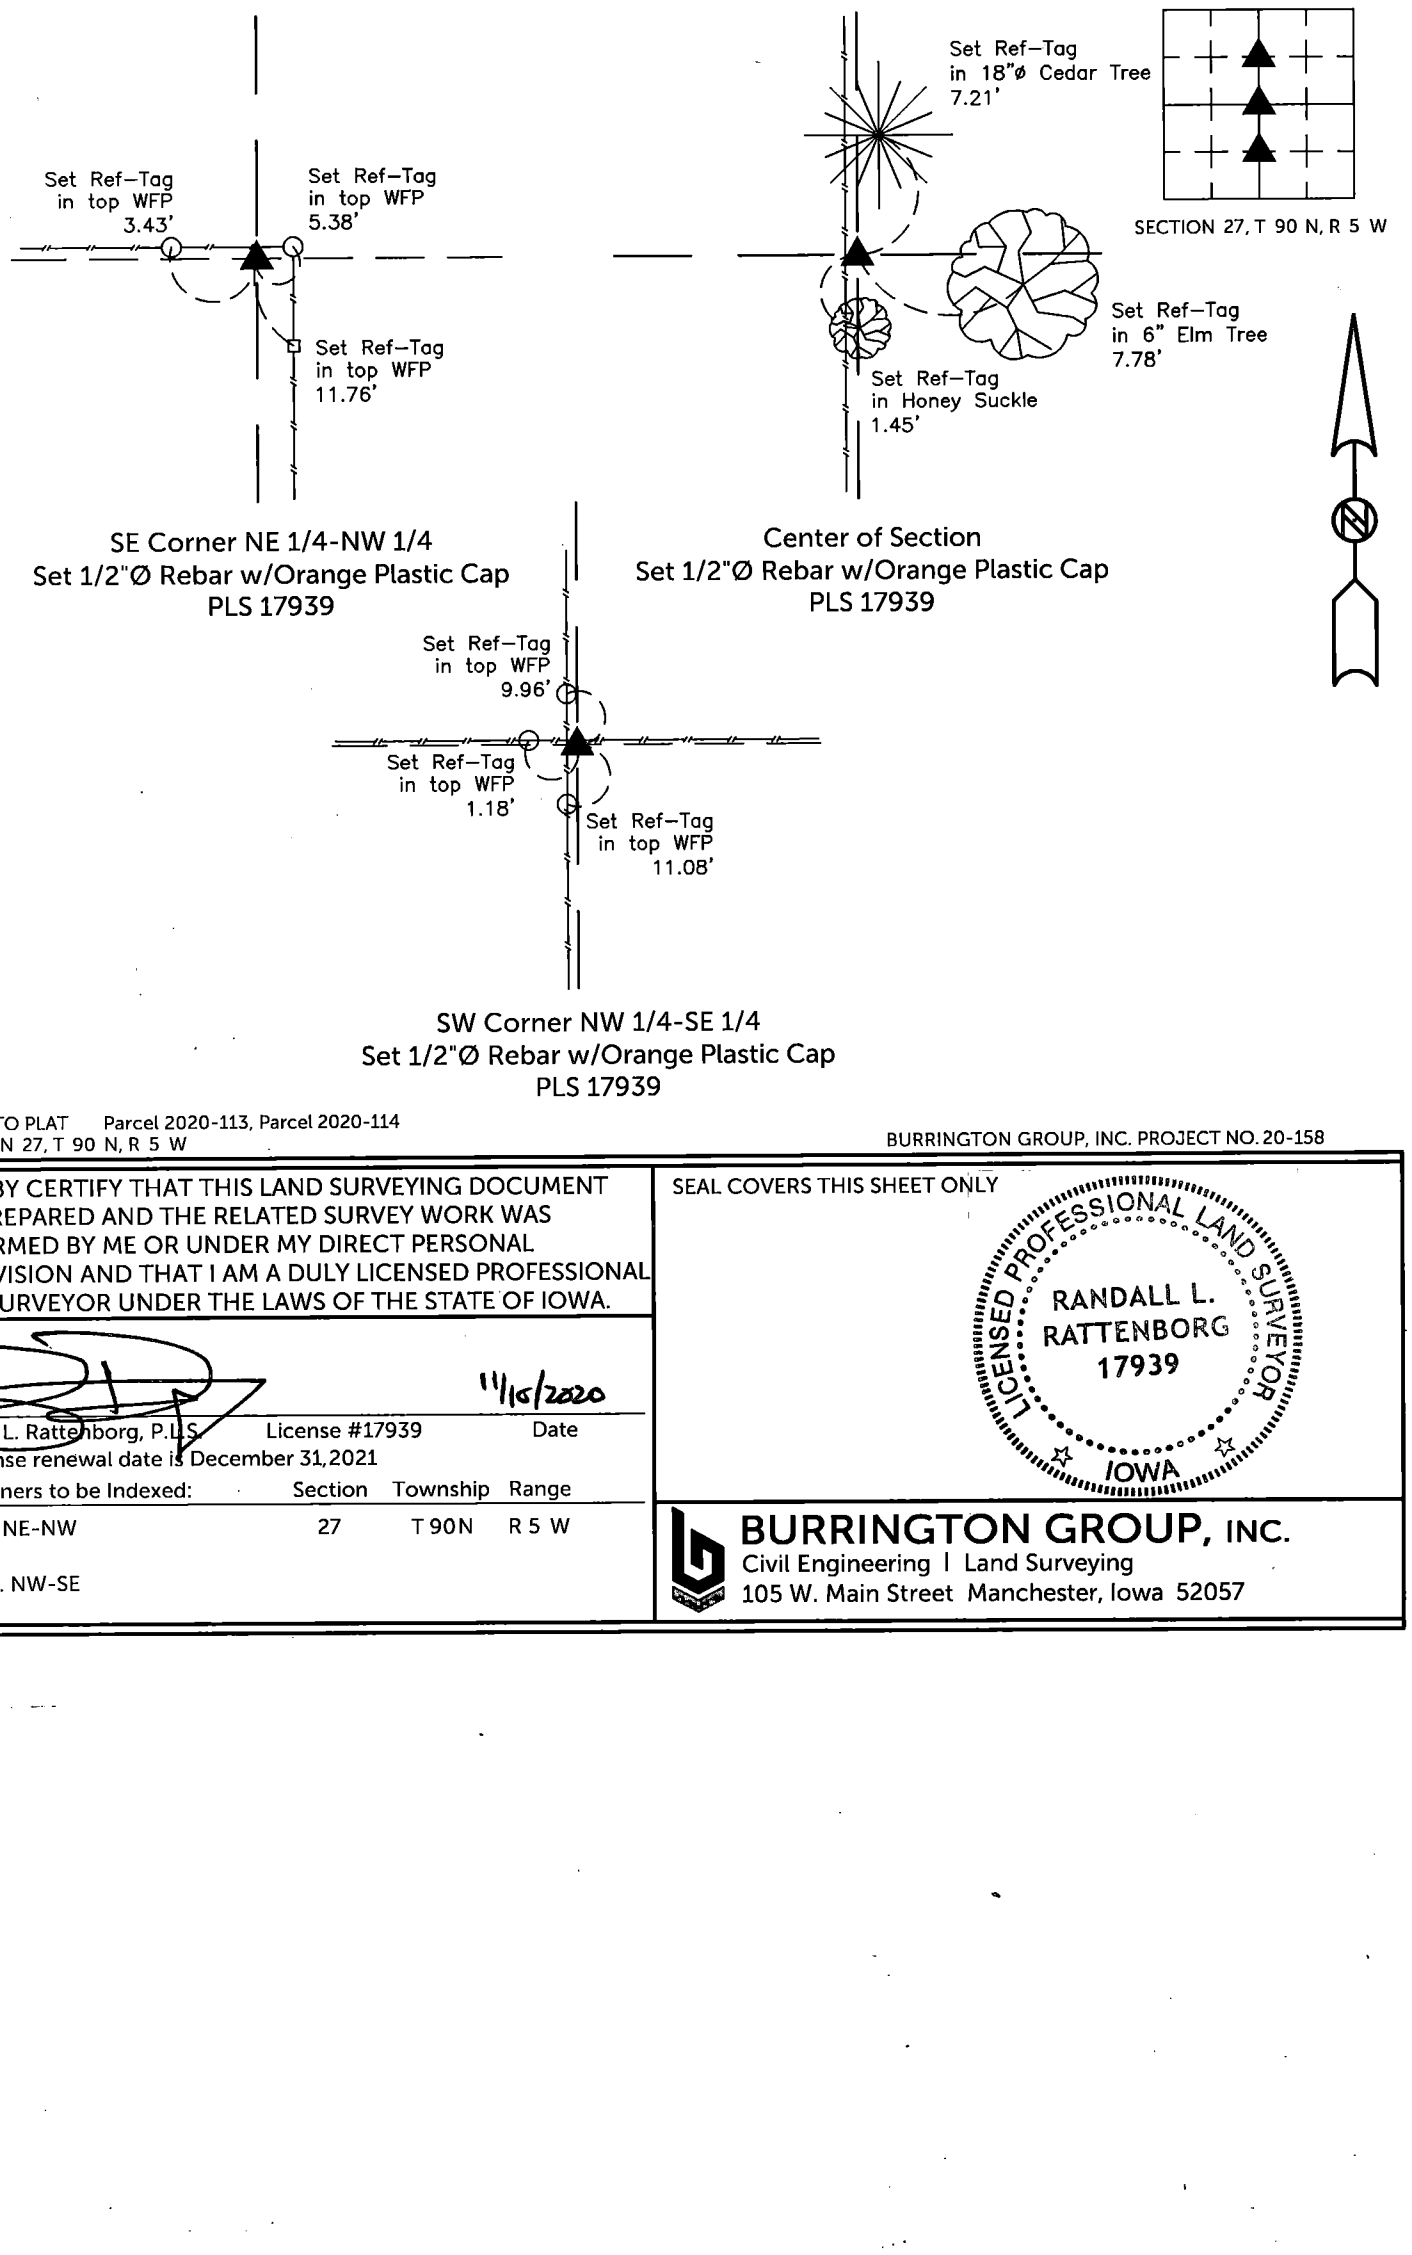

TIES ARE TO PLAT Parcel 2020-113, Parcel 2020-114
IN SECTION 27, T 90 N, R 5 W

BURRINGTON GROUP, INC. PROJECT NO. 20-158

I HEREBY CERTIFY THAT THIS LAND SURVEYING DOCUMENT WAS PREPARED AND THE RELATED SURVEY WORK WAS PERFORMED BY ME OR UNDER MY DIRECT PERSONAL SUPERVISION AND THAT I AM A DULY LICENSED PROFESSIONAL LAND SURVEYOR UNDER THE LAWS OF THE STATE OF IOWA.

11/16/2020

Randall L. Rattenborg, P.L.S. License #17939 Date
My license renewal date is December 31,2021

List Corners to be Indexed:	Section	Township	Range
SE Cor. NE-NW	27	T 90N	R 5 W
Center			
SW Cor. NW-SE			

SEAL COVERS THIS SHEET ONLY

BURRINGTON GROUP, INC.
Civil Engineering | Land Surveying
105 W. Main Street Manchester, Iowa 52057