INDEX LEGEND

LOCATION:	NE1/4 - SEC. 7, T87N, R6W, NW1/4 - SEC. 8, T87N, R6W, SW1/4 - SEC. 5, T87N, R6W, SE1/4 - SEC. 6, T87N, R6W, NE1/4 - SEC. 6, T87N, R6W, NW1/4 - SEC. 5, T87N, R6W SE1/4 - SEC. 31, T88N, R6W, SW1/4 - SEC. 32, T88N, R6W, NE1/4 - SEC. 31, T88N, R6W, NW1/4 - SEC. 32, T88N, R6W, SE1/4 - SEC. 30, T88N, R6W, SW1/4 - SEC. 29, T88N, R6W, NW1/4 - SEC. 29 T88N, R6W, NE1/4 - SEC. 30, T88N, R6W, SE1/4 - SEC. 19, T88N, R6W, SW1/4 - SEC. 20, T88N, R6W, NE1/4 - SEC. 19, T88N, R6W, NW1/4 - SEC. 20, T88N, R6W, SE1/4 - SEC. 18, T88N, R6W, SW1/4 - SEC. 17, T88N, R6W, NE1/4 - SEC. 18, T88N, R6W, NW1/4 - SEC. 17, T88N, R6W, SE1/4 - SEC. 7, T88N, R6W, SW1/4 - SEC. 8, T88N, R6W, NE1/4 - SEC. 7, T88N, R6W, NW1/4 - SEC. 8, T88N, R6W, SW1/4 - SEC. 5, T88N, R6W, SE1/4 - SEC. 6, T88N, R6W
REQUESTOR:	DELAWARE COUNTY ENGINEER
SURVEYOR:	BRAD J. BURGER
RETURN TO:	DELAWARE COUNTY ENGINEER'S OFFICE 2139 HIGHWAY 38, MANCHESTER, IOWA 52057 PHONE: 563-927-3505

Book 2020 Page 4625

Document 2020 4625 Type 06 001 Pages 10
Date 12/15/2020 Time 1:22:49PM
Rec Amt $.00

Daneen Schindler, RECORDER/REGISTRAR
DELAWARE COUNTY IOWA

Prepared by Brad Burger Delaware County Engineer's Office 2139 Highway 38, Manchester, Iowa 52057 Phone 563-927-3505


MONUMENT PRESERVATION CERTIFICATE

Procedure used to preserve the position of the monument:
The position of found monuments that were disturbed or removed during construction were preserved using GPS coordinates.

Coordinate System: Iowa State Plane, North Zone (1401), NAD83 (1996)

Public improvement project: P.C.C. OVERLAY – UNBONDED, ON COUNTY ROAD W63 (110TH AVENUE)
PROJECT NUMBER: STBG-SWAP-C028(96)--FG-28

LOCATION MAP FROM PROJECT PLANS – NO SCALE

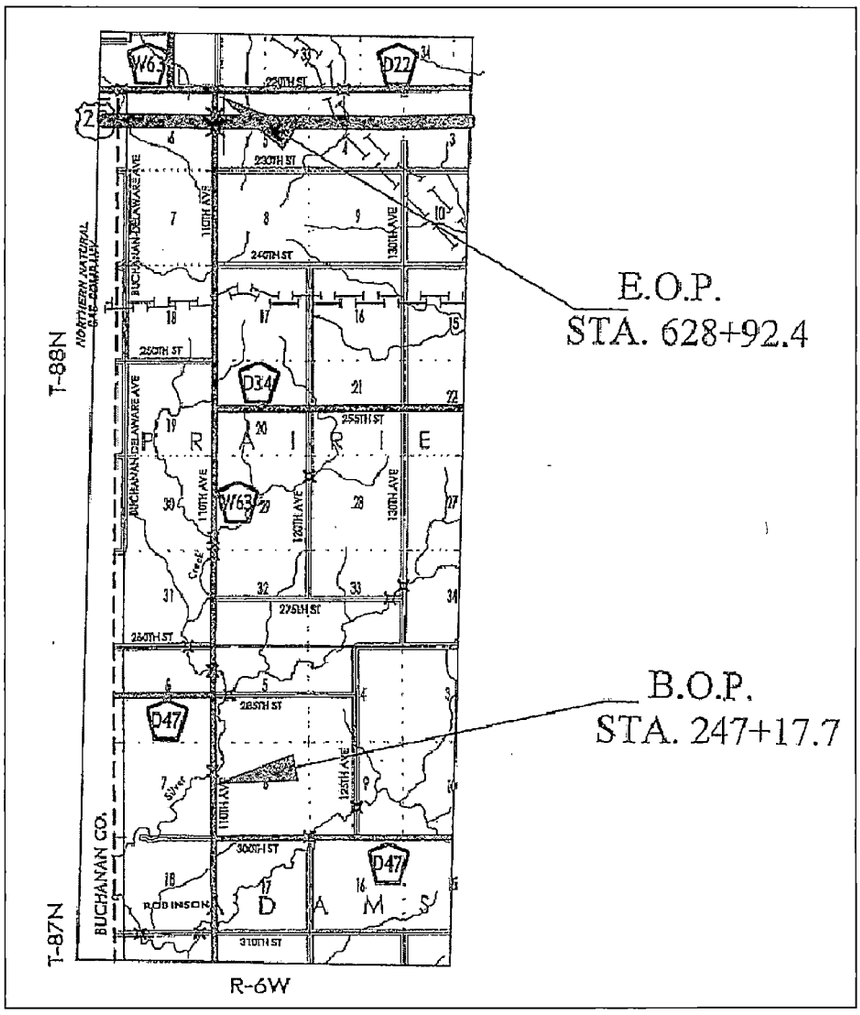

SEE SHEETS 2 - 10

LICENSED LAND SURVEYOR
BRAD J. BURGER
20281
IOWA

SHEET NO. 1-10 COVERED BY THIS SEAL

I HEREBY CERTIFY THAT THIS LANDSURVEYING DOCUMENT WAS PREPARED AND RELATED SURVEY WORK WAS PERFORMED BY ME OR UNDER MY DIRECT PERSONAL SUPERVISION AND THAT I AM A DULY LICENSED LAND SURVEYOR UNDER THE LAWS OF THE STATE OF IOWA. MY LICENSE RENEWAL DATE IS DECEMBER 31, 2020


Brad J. Burger 12/15/2020

BRAD J. BURGER #20281 DATE

Delaware County Engineer's Office
2139 Highway 38
Manchester, Iowa 52057

MONUMENT PRESERVATION CERTIFICATE

POINT NO.	MONUMENT FOUND PRIOR TO PROJECT	MONUMENT SET AFTER PROJECT	NORTHING	EASTING
1	MAG NAIL	CUT X	3602525.93	5440306.27
2	MAG NAIL	CUT X	3602983.29	5440290.70
3	CUT X	CUT X	3603468.39	5440267.89
4	MAG NAIL W/ WASHER #8419	CUT X	3603477.96	5440273.88
5	CUT X	CUT X	3604492.94	5440237.98

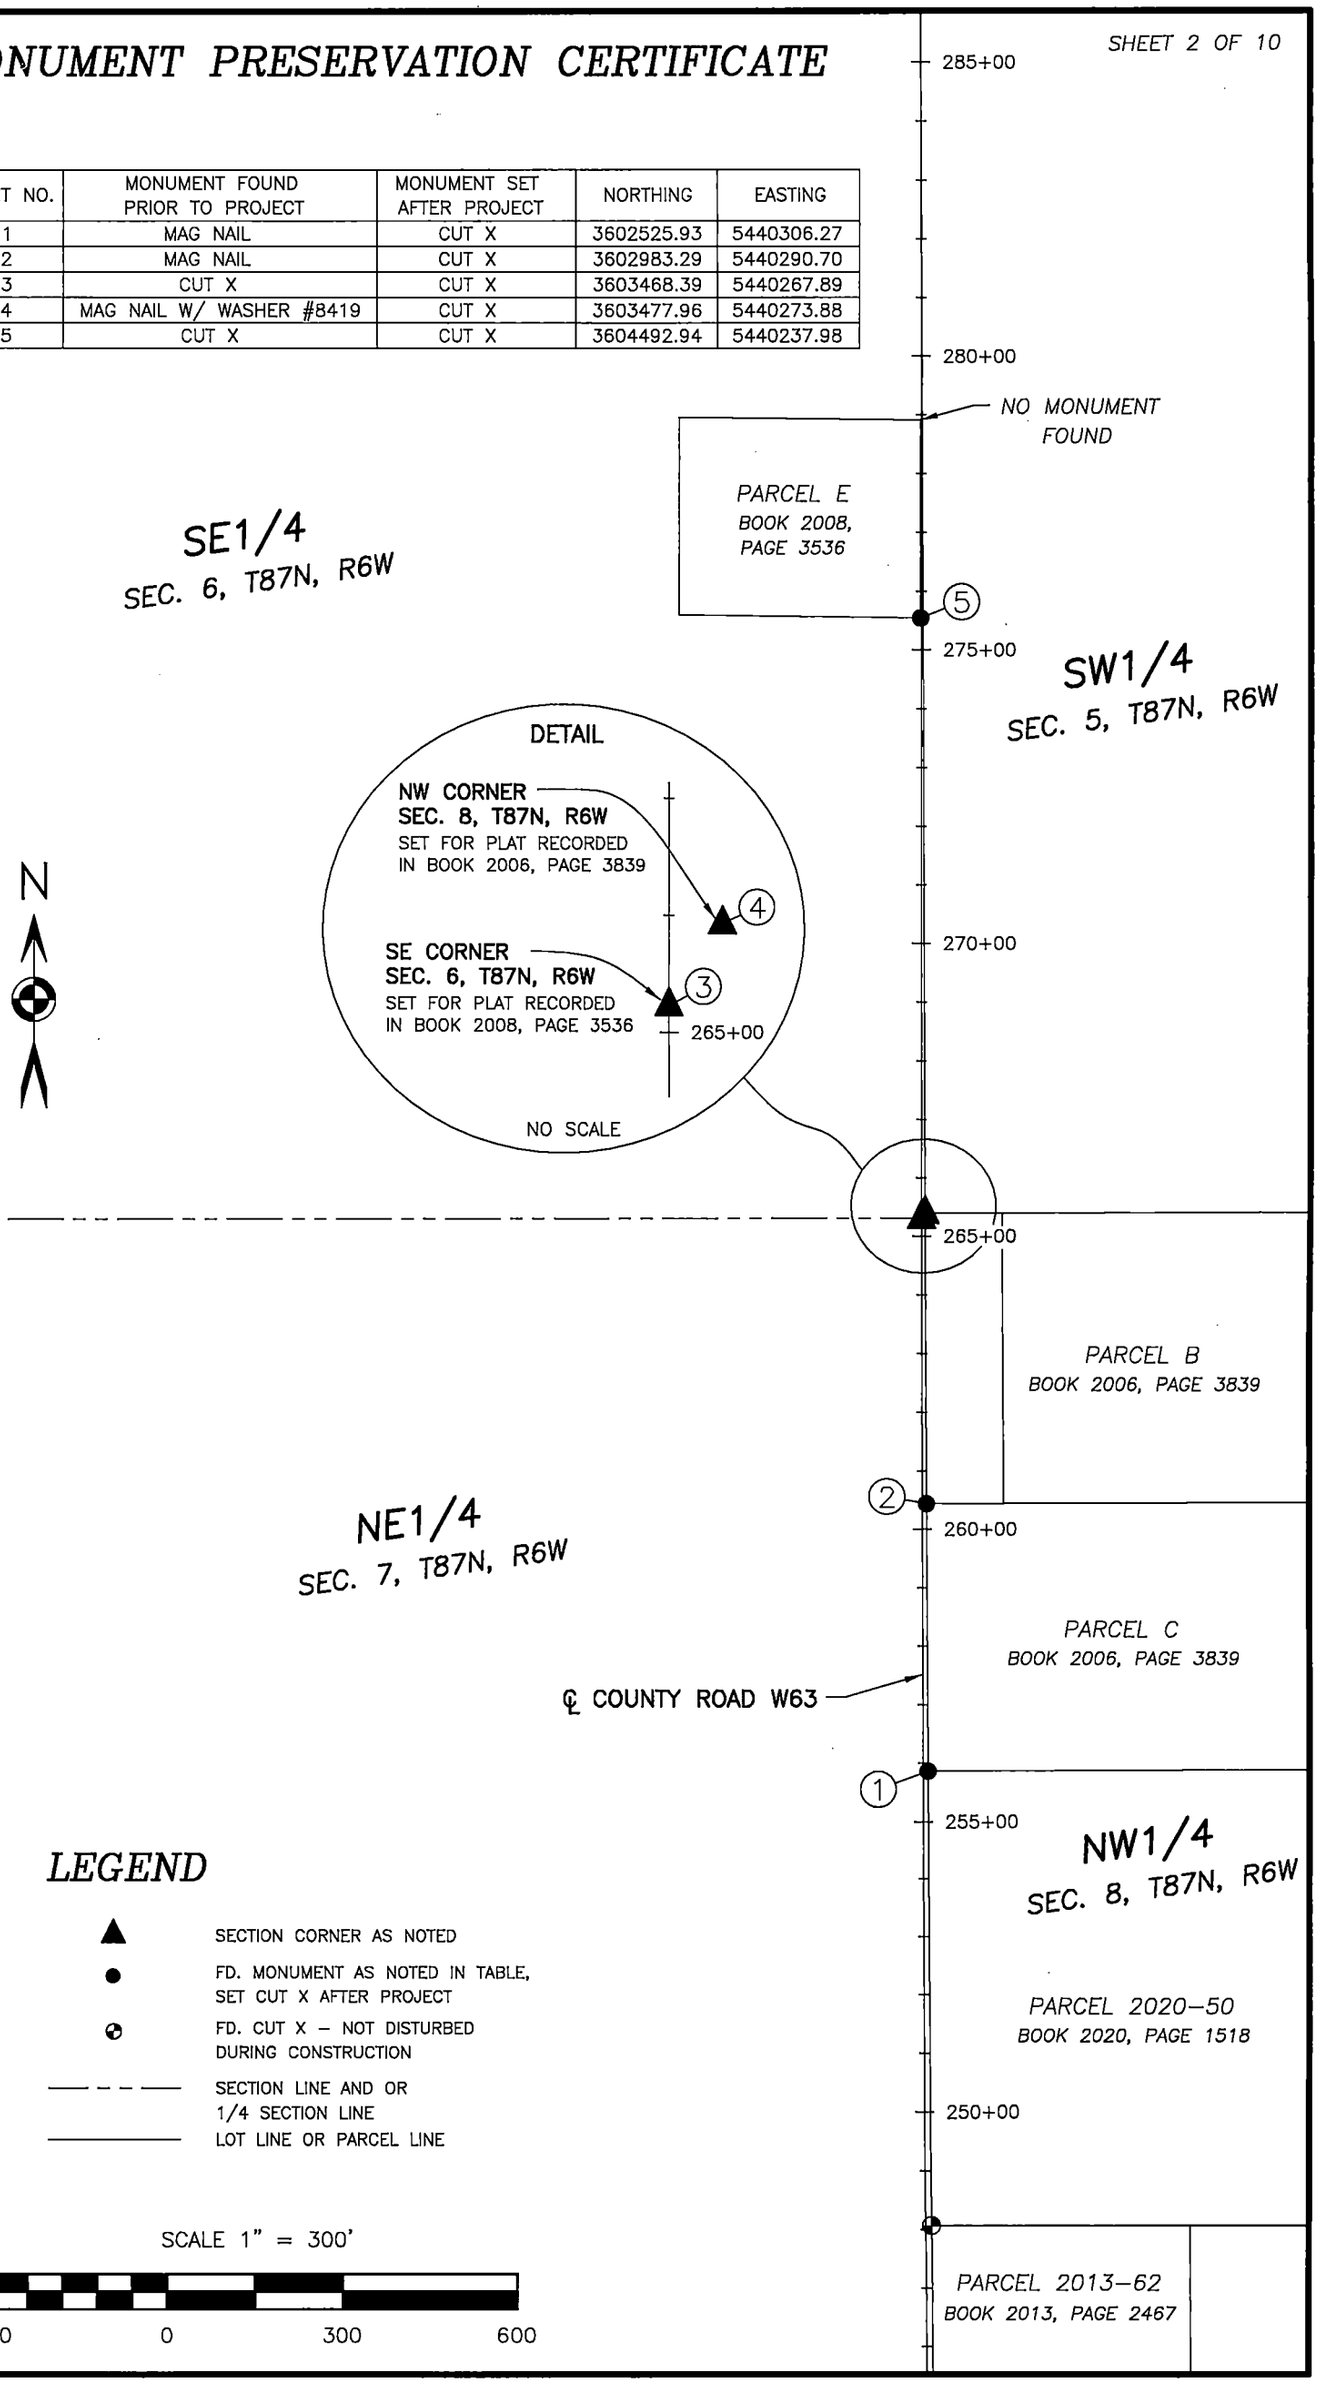

LEGEND


- ▲ SECTION CORNER AS NOTED
- ● FD. MONUMENT AS NOTED IN TABLE, SET CUT X AFTER PROJECT
- ⊕ FD. CUT X – NOT DISTURBED DURING CONSTRUCTION
- — — — SECTION LINE AND OR 1/4 SECTION LINE
- ——— LOT LINE OR PARCEL LINE

SCALE 1" = 300'

300 0 300 600

MONUMENT PRESERVATION CERTIFICATE

POINT NO.	MONUMENT FOUND PRIOR TO PROJECT	MONUMENT SET AFTER PROJECT	NORTHING	EASTING
6	CUT X	CUT X	3606158.55	5440189.47
7	CUT X	CUT X	3607005.69	5440166.94
8	CUT X	CUT X	3608874.68	5440117.55

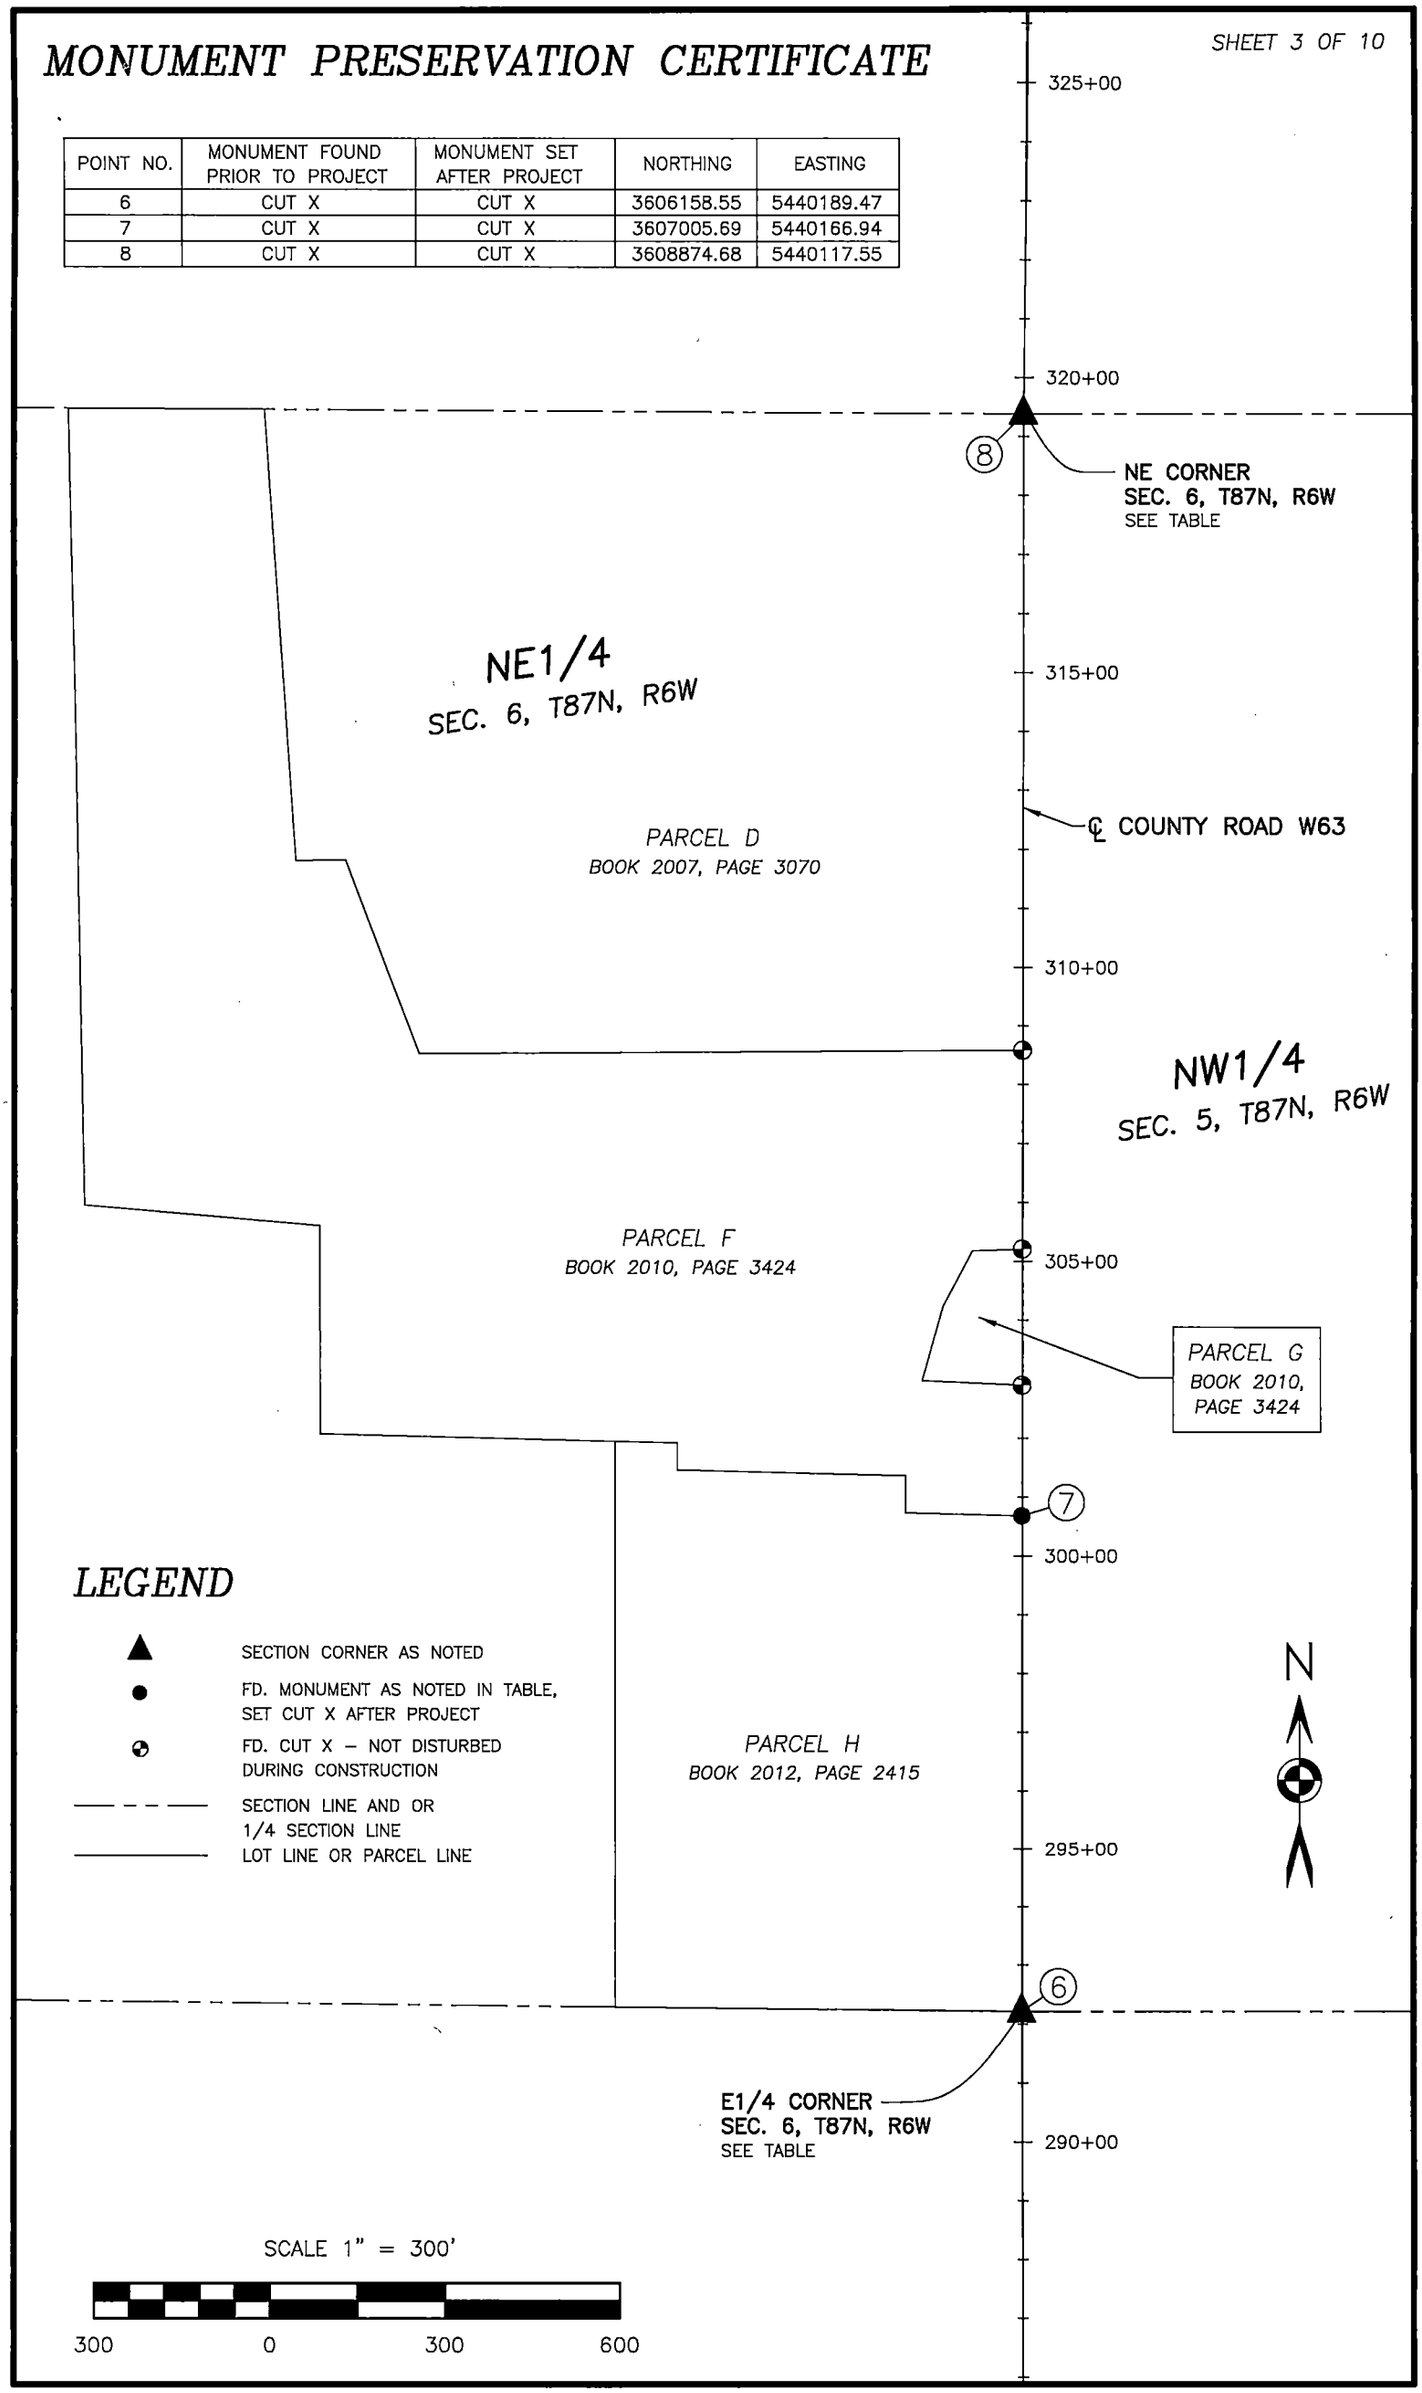

MONUMENT PRESERVATION CERTIFICATE



365+00

360+00

NE1/4
SEC. 31, T88N, R6W

355+00

NW1/4
SEC. 32, T88N, R6W

℄ COUNTY ROAD W63

350+00

345+00

W1/4 CORNER
SEC. 32, T88N, R6W
NO MONUMENT FOUND

SE1/4
SEC. 31, T88N, R6W

340+00

SW1/4
SEC. 32, T88N, R6W

335+00

330+00

LEGEND


- ▲ SECTION CORNER AS NOTED
- ● FD. MONUMENT AS NOTED IN TABLE, SET CUT X AFTER PROJECT
- — — — SECTION LINE AND OR 1/4 SECTION LINE
- ——— LOT LINE OR PARCEL LINE

SCALE 1" = 300'




MONUMENT PRESERVATION CERTIFICATE

POINT NO.	MONUMENT FOUND PRIOR TO PROJECT	MONUMENT SET AFTER PROJECT	NORTHING	EASTING
9	CUT X	CUT X	3616811.14	5439989.85

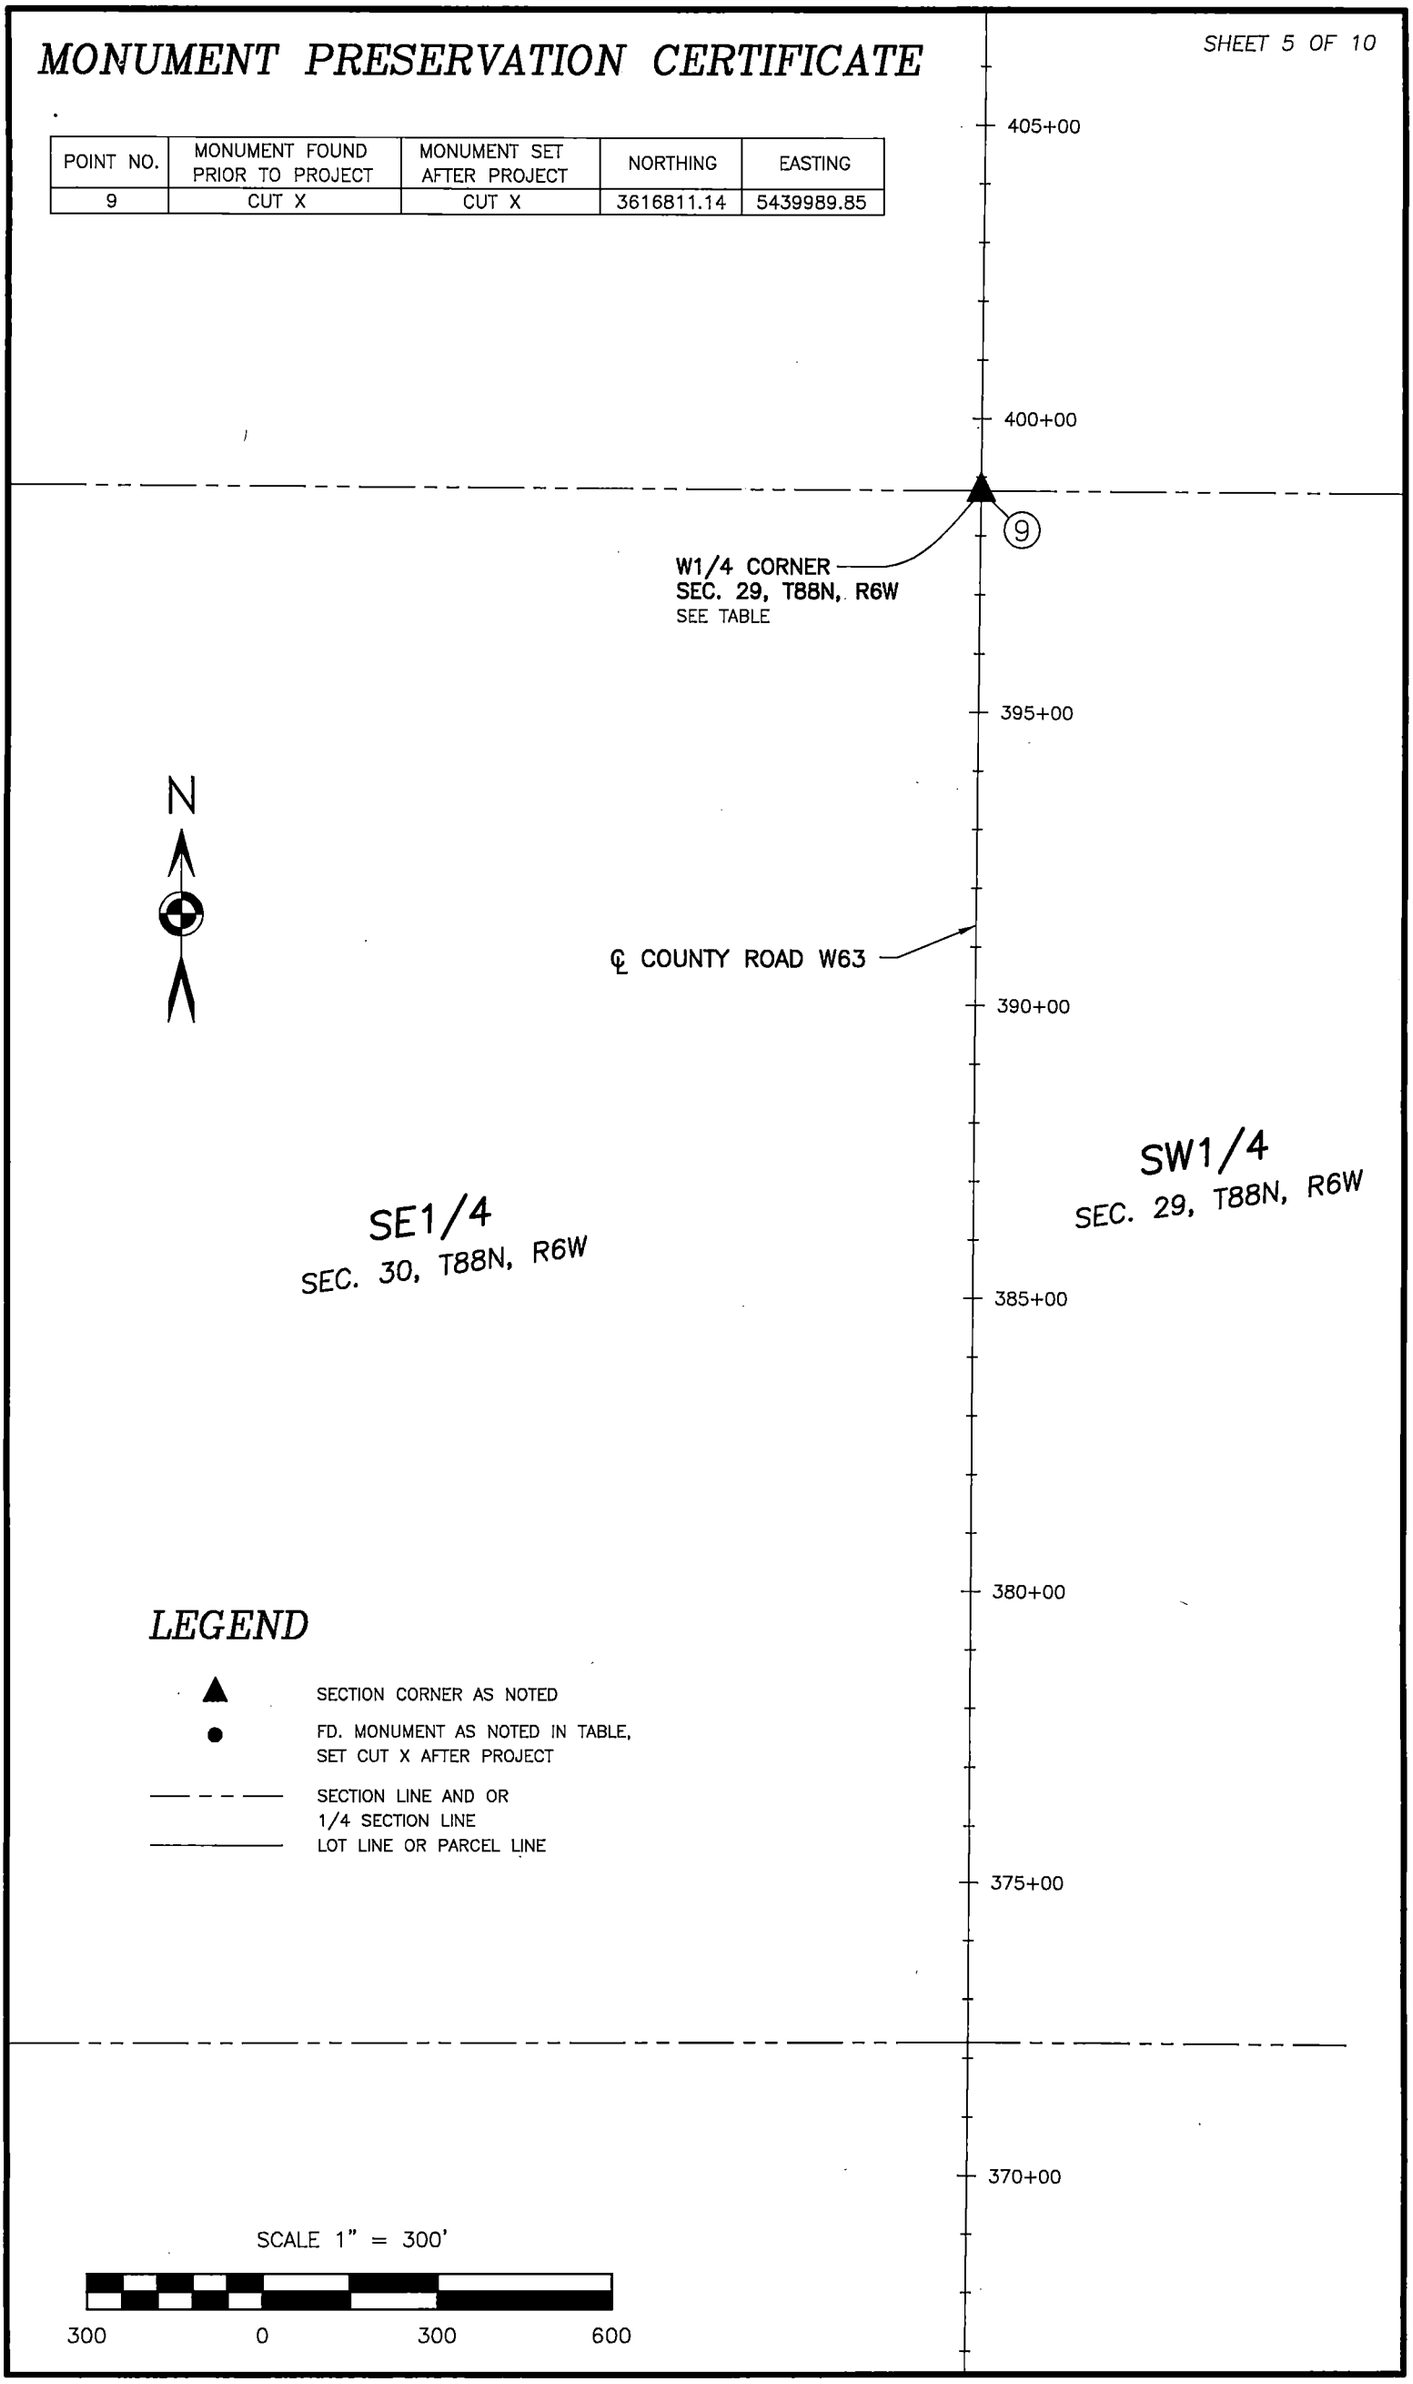


MONUMENT PRESERVATION CERTIFICATE

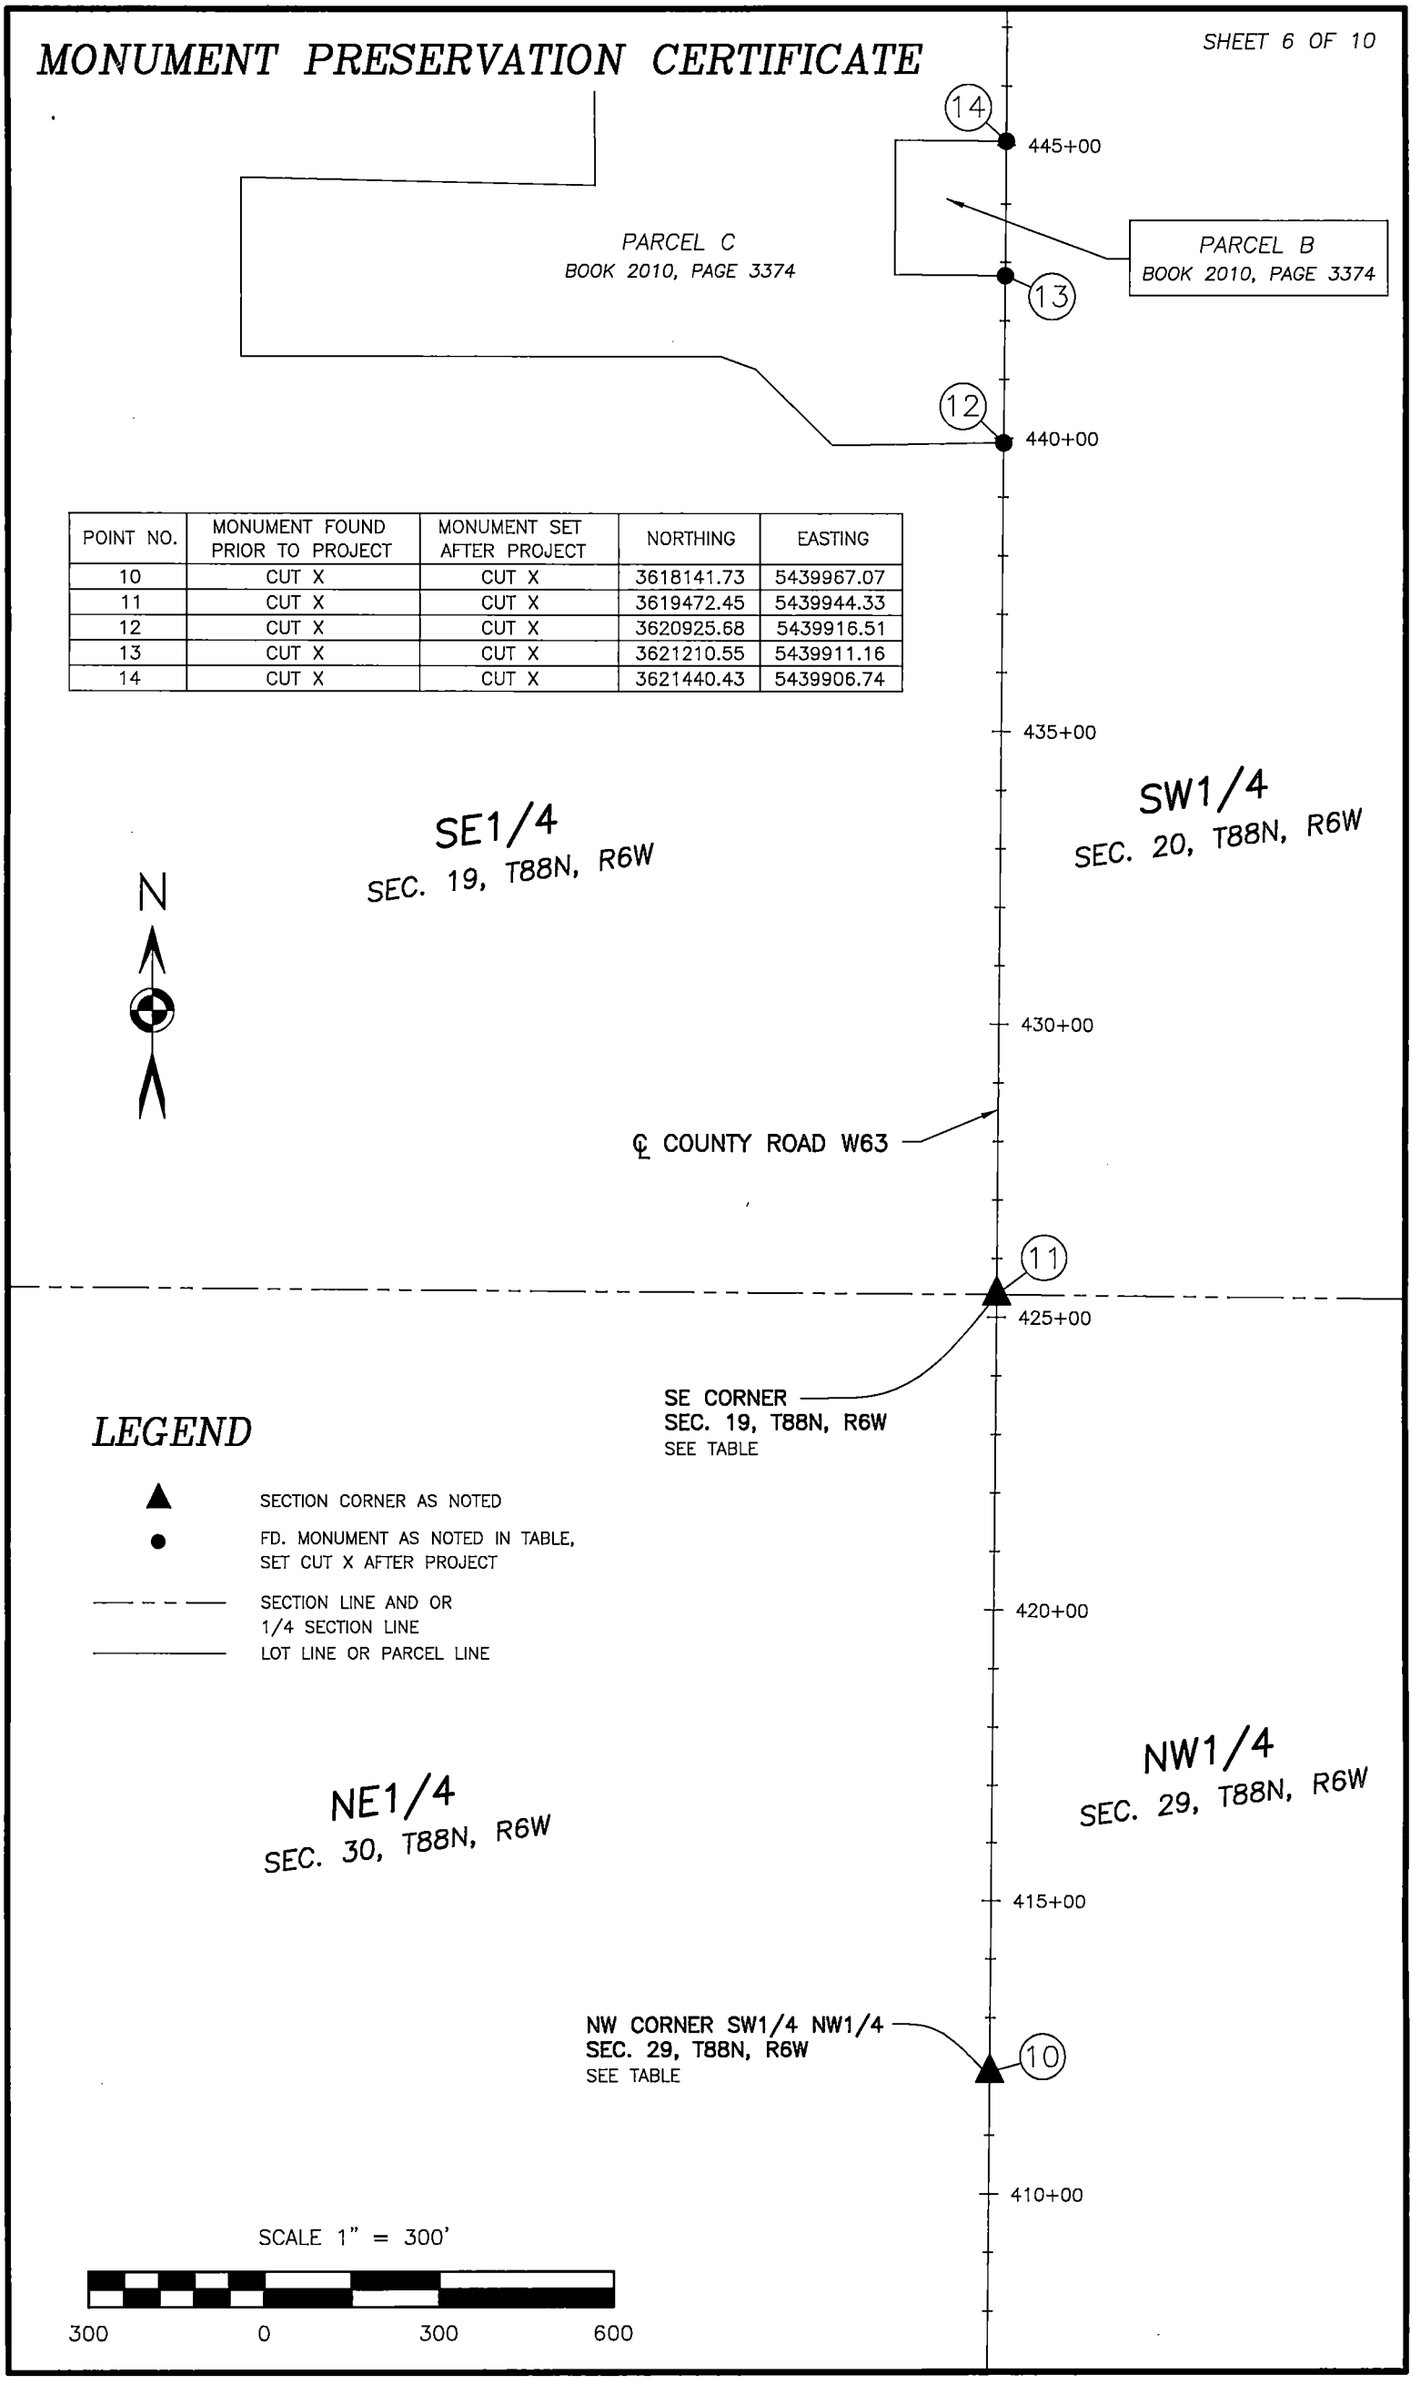

POINT NO.	MONUMENT FOUND PRIOR TO PROJECT	MONUMENT SET AFTER PROJECT	NORTHING	EASTING
10	CUT X	CUT X	3618141.73	5439967.07
11	CUT X	CUT X	3619472.45	5439944.33
12	CUT X	CUT X	3620925.68	5439916.51
13	CUT X	CUT X	3621210.55	5439911.16
14	CUT X	CUT X	3621440.43	5439906.74

MONUMENT PRESERVATION CERTIFICATE

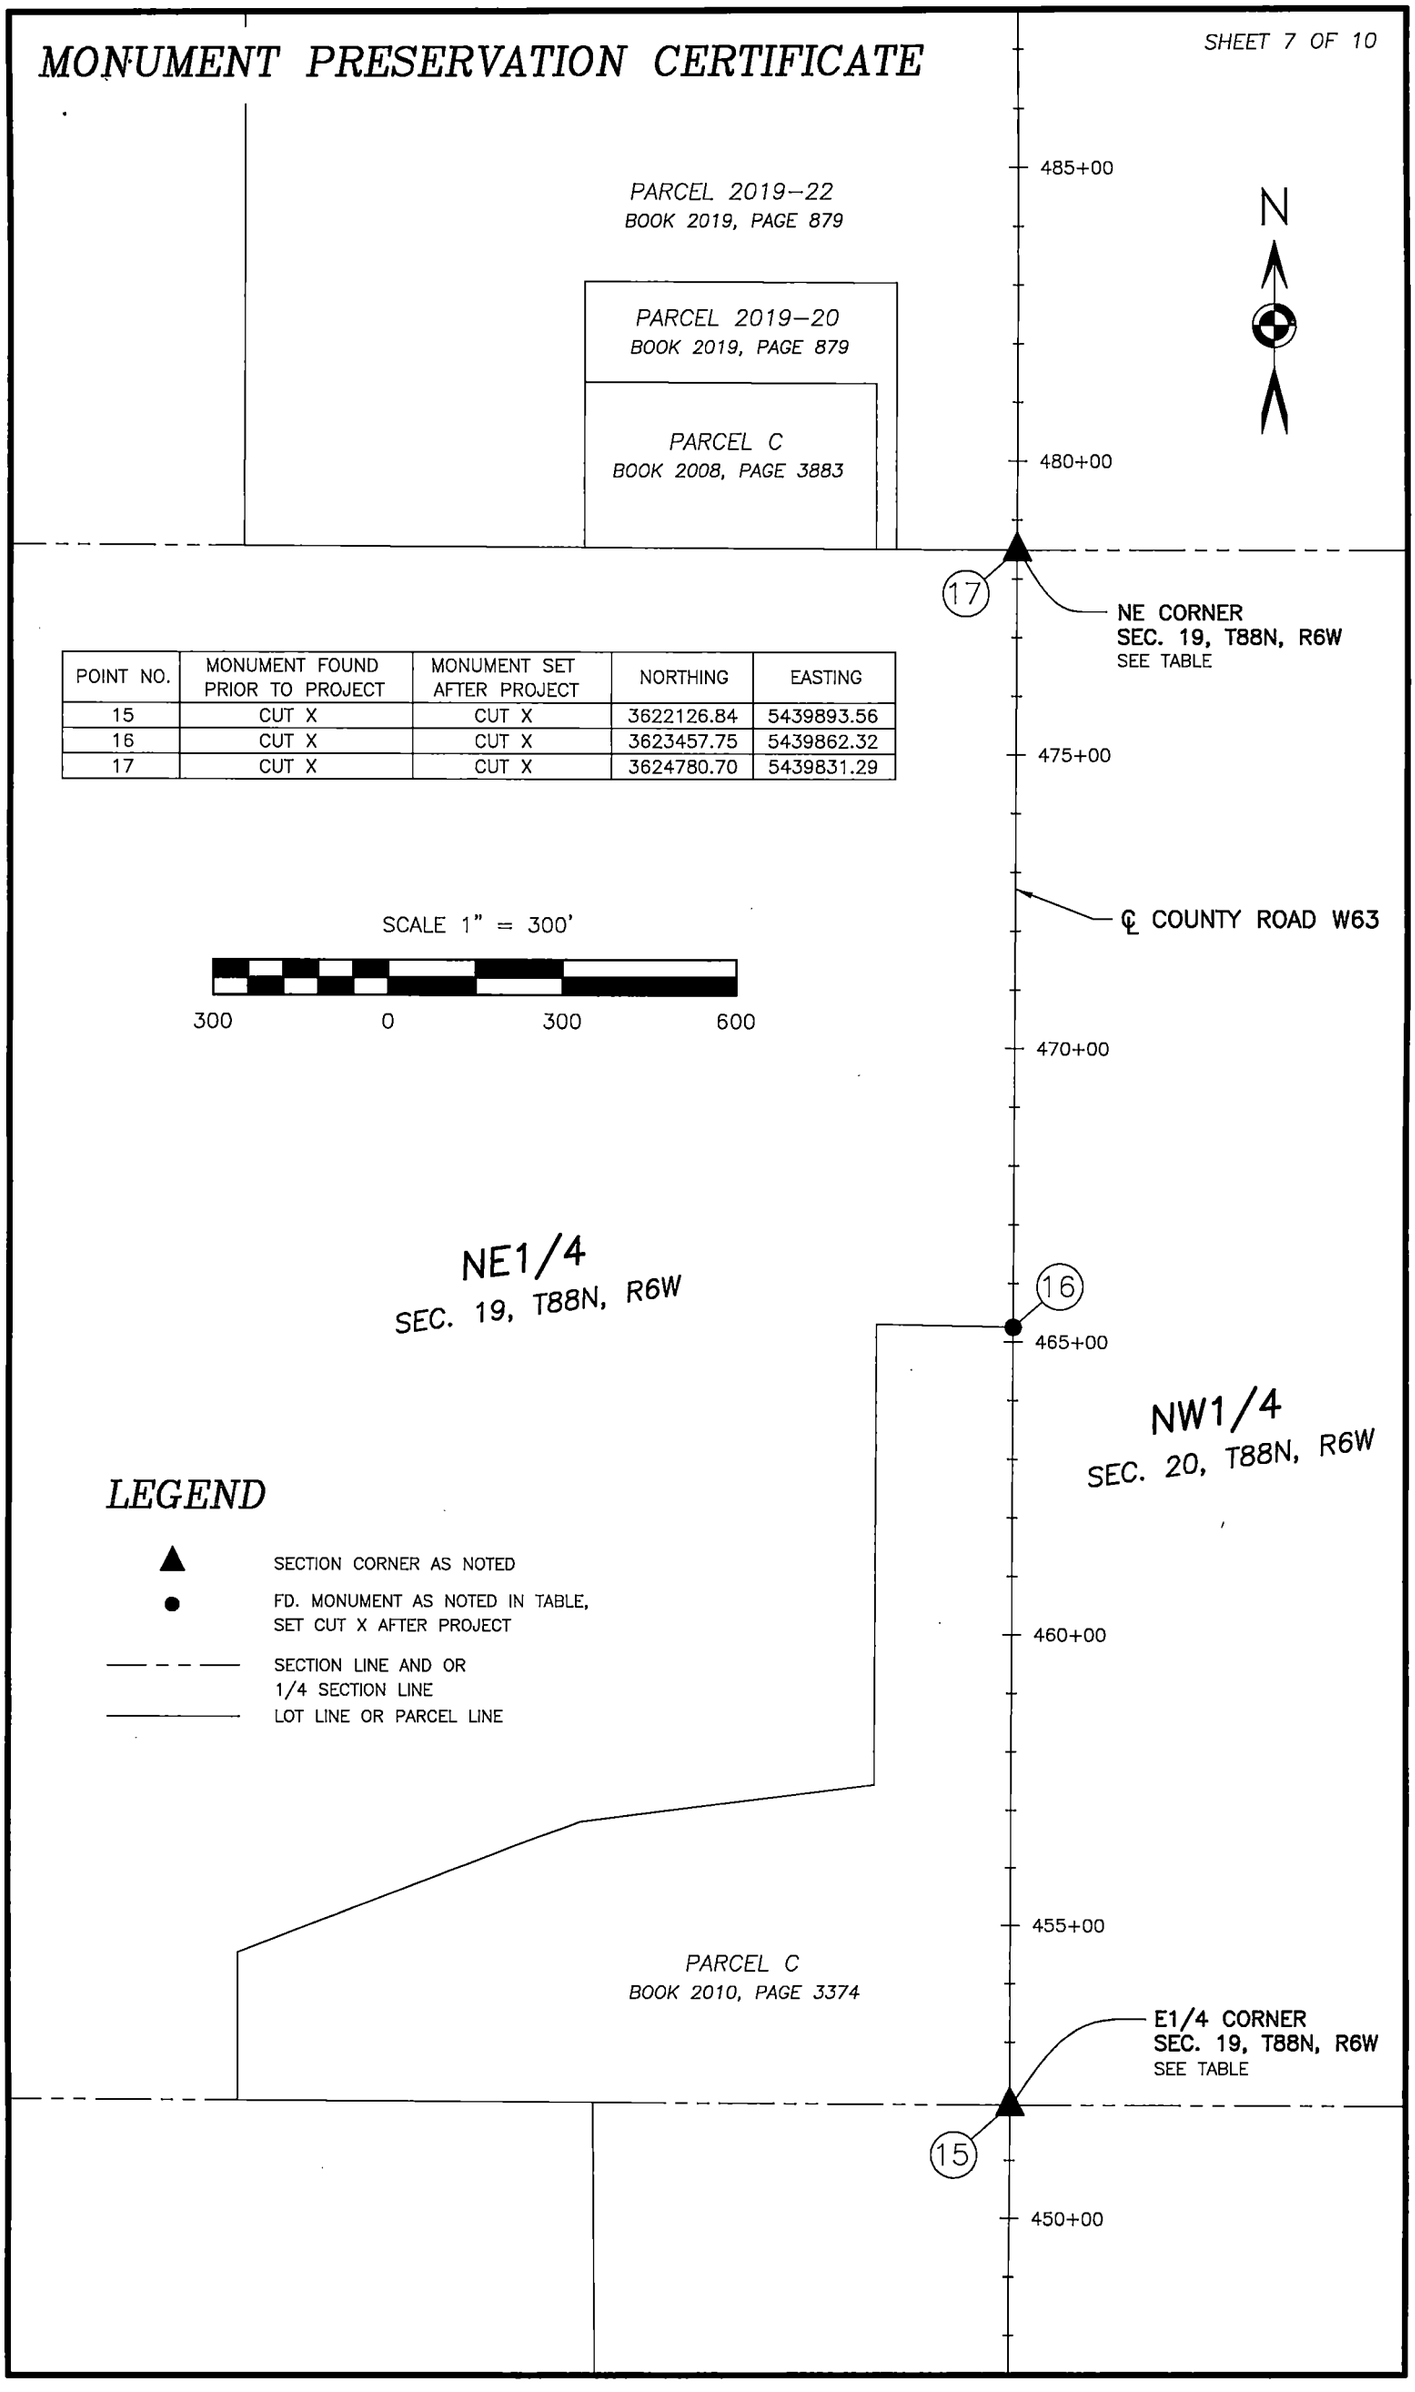

POINT NO.	MONUMENT FOUND PRIOR TO PROJECT	MONUMENT SET AFTER PROJECT	NORTHING	EASTING
15	CUT X	CUT X	3622126.84	5439893.56
16	CUT X	CUT X	3623457.75	5439862.32
17	CUT X	CUT X	3624780.70	5439831.29

SCALE 1" = 300'


300 0 300 600

LEGEND

- ▲ SECTION CORNER AS NOTED
- ● FD. MONUMENT AS NOTED IN TABLE, SET CUT X AFTER PROJECT
- — — — SECTION LINE AND OR 1/4 SECTION LINE
- ——— LOT LINE OR PARCEL LINE

MONUMENT PRESERVATION CERTIFICATE

POINT NO.	MONUMENT FOUND PRIOR TO PROJECT	MONUMENT SET AFTER PROJECT	NORTHING	EASTING
18	CUT X	CUT X	3626110.84	5439798.28
19	CUT X	CUT X	3627440.95	5439765.35

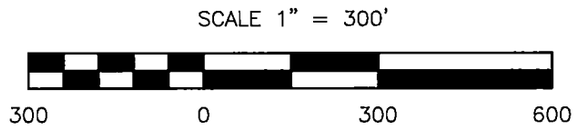



525+00

520+00

515+00

510+00

505+00

500+00

495+00

490+00

NE1/4
SEC. 18, T88N, R6W

NW1/4
SEC. 17, T88N, R6W

SE1/4
SEC. 18, T88N, R6W

SW1/4
SEC. 17, T88N, R6W

℄ COUNTY ROAD W63

19

E1/4 CORNER
SEC. 18, T88N, R6W
SEE TABLE

18

NE CORNER SE1/4 SE1/4
SEC. 18, T88N, R6W
SEE TABLE


PARCEL 2019–22
BOOK 2019, PAGE 879

LEGEND

- ▲ SECTION CORNER AS NOTED
- ● FD. MONUMENT AS NOTED IN TABLE, SET CUT X AFTER PROJECT
- – – – SECTION LINE AND OR 1/4 SECTION LINE
- ——— LOT LINE OR PARCEL LINE

MONUMENT PRESERVATION CERTIFICATE

POINT NO.	MONUMENT FOUND PRIOR TO PROJECT	MONUMENT SET AFTER PROJECT	NORTHING	EASTING
20	CUT X	CUT X	3630099.12	5439701.11
21	1/2" IRON ROD W/ ILLEGIBLE CAP	CUT X	3632746.15	5439631.02
22	CUT X	CUT X	3633273.96	5439617.96

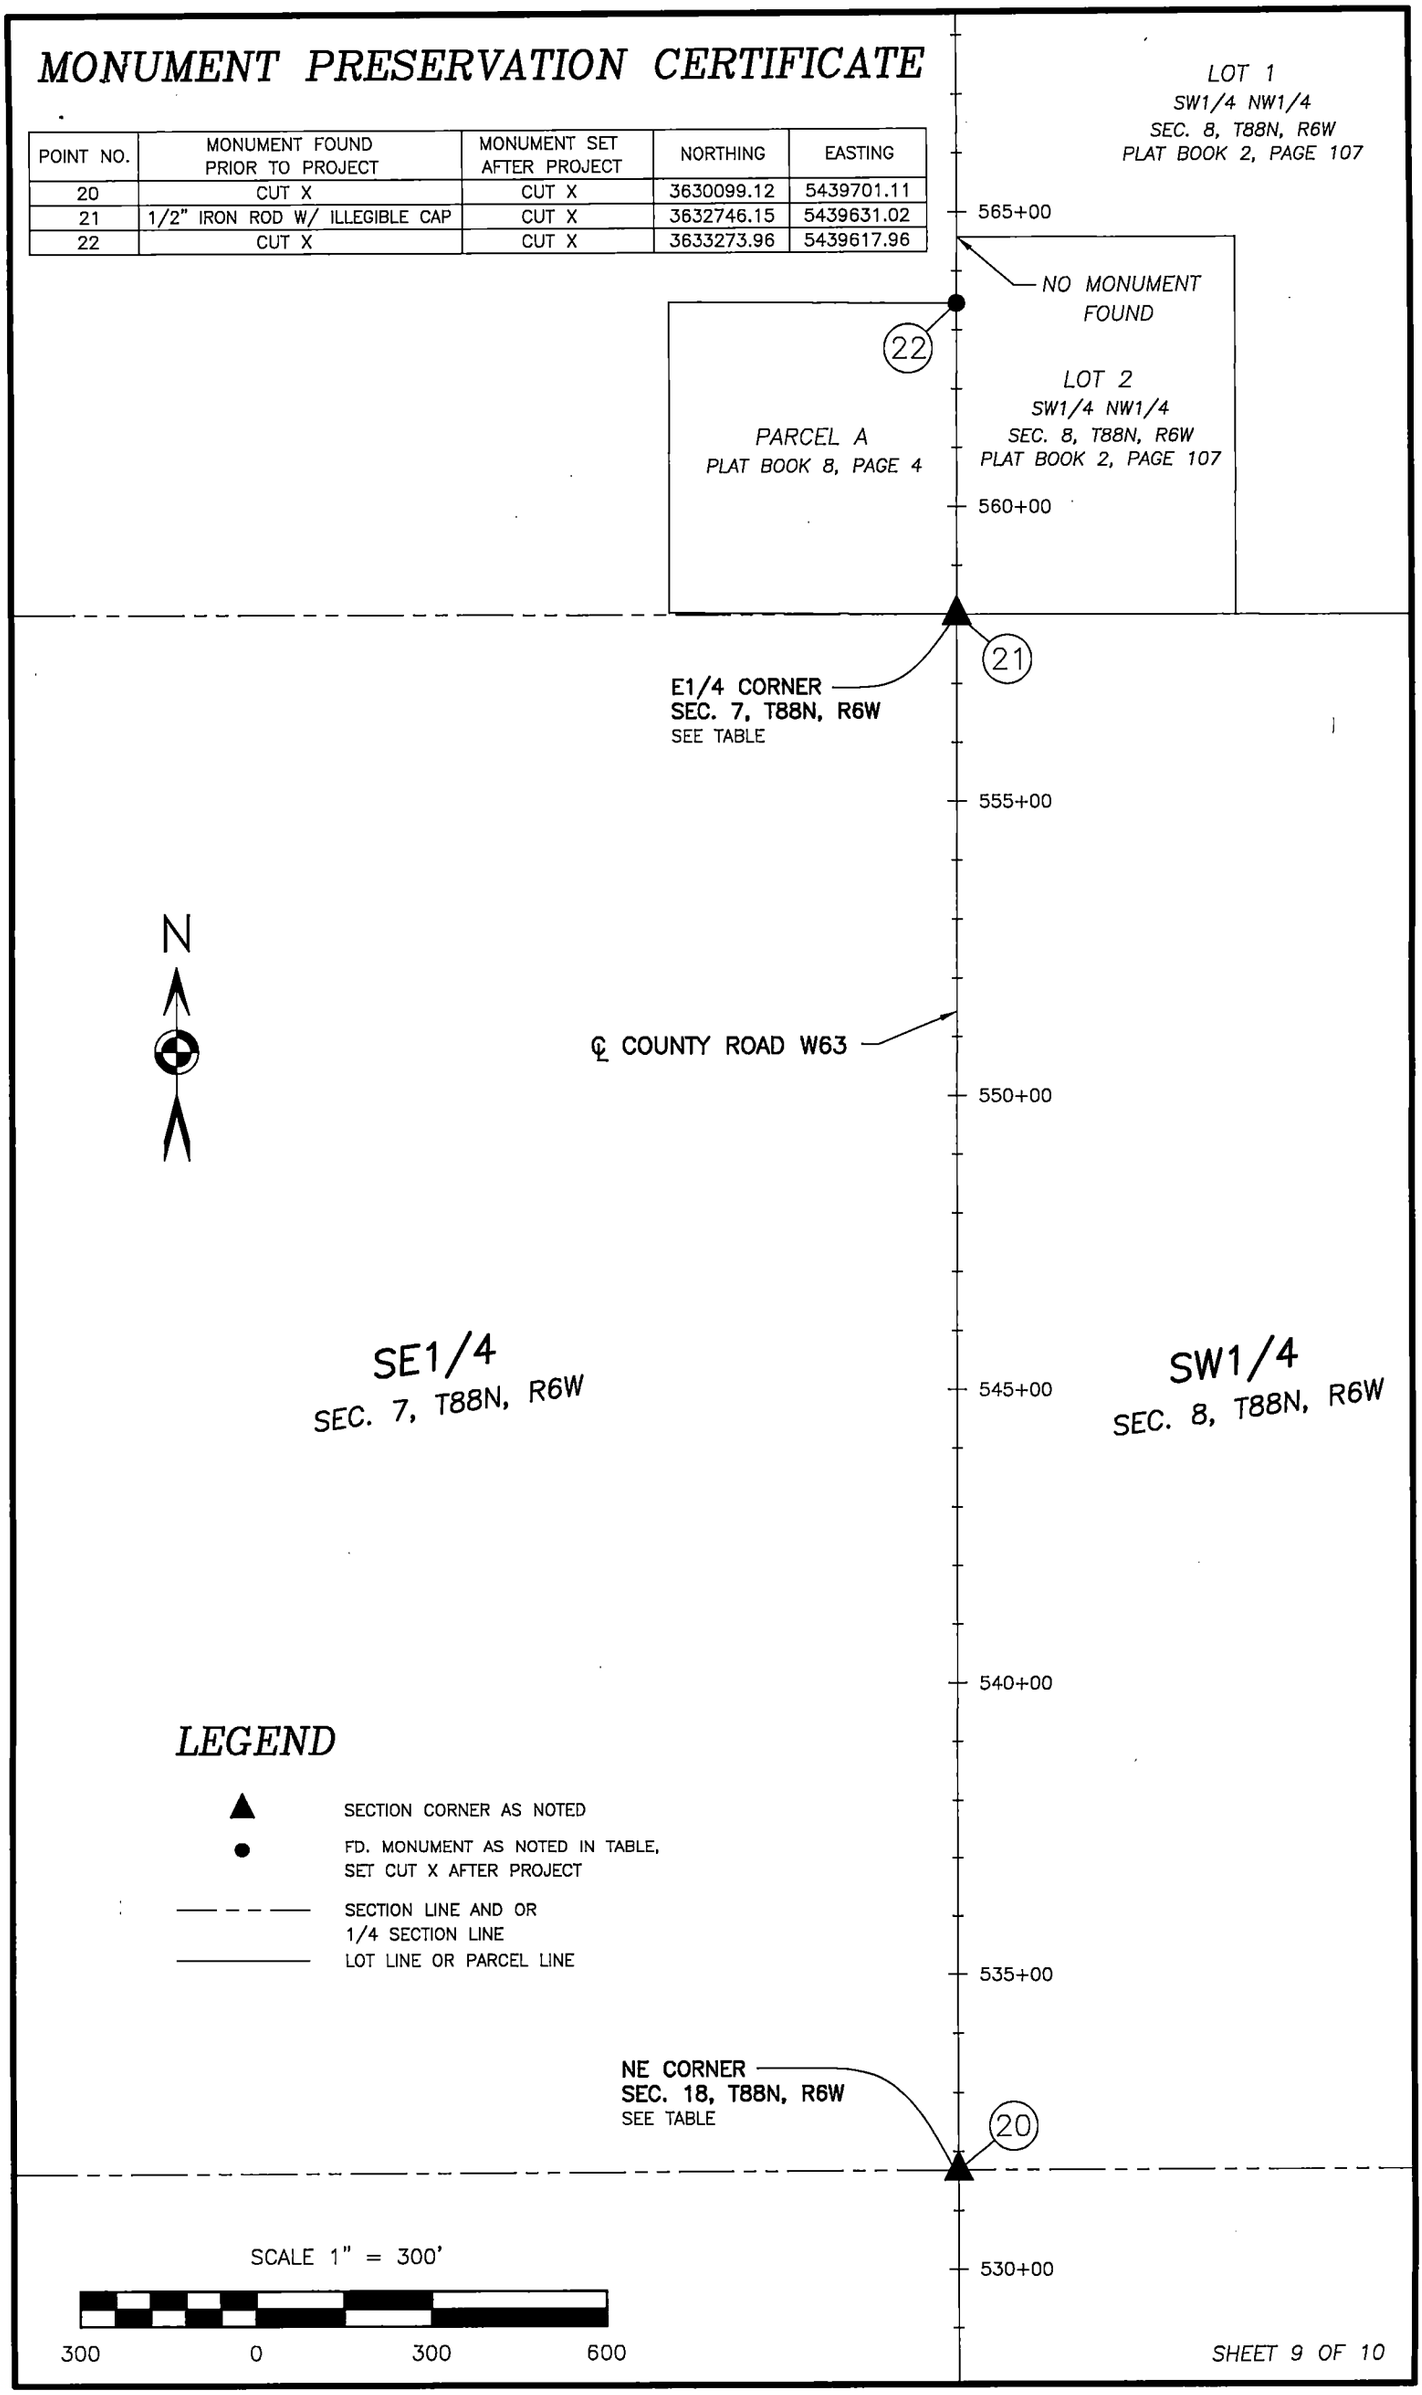

MONUMENT PRESERVATION CERTIFICATE

POINT NO.	MONUMENT FOUND PRIOR TO PROJECT	MONUMENT SET AFTER PROJECT	NORTHING	EASTING
23	1/2" IRON ROD W/ NO CAP	CUT X	3635404.21	5439565.86
24	CUT X	CUT X	3635804.00	5439557.87
25	CUT X	CUT X	3636183.95	5439550.07

LEGEND

- ▲ SECTION CORNER AS NOTED
- ● FD. MONUMENT AS NOTED IN TABLE, SET CUT X AFTER PROJECT
- – – – – SECTION LINE AND OR 1/4 SECTION LINE
- ——— LOT LINE OR PARCEL LINE



605+00

600+00

SW1/4
SEC. 5, T88N, R6W

SE1/4
SEC. 6, T88N, R6W

595+00

25

PARCEL A
BOOK 2010
PAGE 2120

590+00

24

585+00

23

NE CORNER
SEC. 7, T88N, R6W
SEE TABLE

580+00

℄ COUNTY ROAD W63

NW1/4
SEC. 8, T88N, R6W

NE1/4
SEC. 7, T88N, R6W

575+00

NO MONUMENT FOUND

570+00

SCALE 1" = 300'

300 0 300 600

LOT 1
SW1/4 NW1/4
SEC. 8, T88N, R6W
PLAT BOOK 2, PAGE 107