INDEX LEGEND	
LOCATION:	NE1/4 NE1/4 – SEC. 17, T90N, R3W SE1/4 NE1/4 – SEC. 17, T90N, R3W
PROPRIETORS:	RAYMOND ALBERT KRUSE & JENNIFER ADELE KRUSE
REQUESTOR:	RAYMOND KRUSE
SURVEYOR:	BILL BURGER
SURVEYOR COMPANY:	WM. BURGER LANDSURVEYOR
RETURN TO:	BILL BURGER, 510 3RD STREET WEST COURT, WORTHINGTON, IA 52078 | (563) 855-2028

FILED
Delaware Co. Assessor
JAN 22 2021

FILED
Delaware Co. Auditor
JAN 22 2021

Book 2021 Page 321

Document 2021 321 Type 06 002 Pages 1
Date 1/22/2021 Time 2:09:03PM
Rec Amt $7.00


Daneen Schindler, RECORDER/REGISTRAR
DELAWARE COUNTY IOWA

PREPARED BY BILL BURGER 510 3RD STREET WEST COURT, WORTHINGTON, IOWA 52078 (563) 855 2028

RETRACEMENT PLAT OF SURVEY

PARCEL A AND THE EAST HALF (E1/2) OF THE NORTHEAST QUARTER (NE1/4) OF THE NORTHEAST QUARTER (NE1/4), ALL IN SECTION SEVENTEEN (17), TOWNSHIP NINETY NORTH (T90N), RANGE THREE WEST (R3W) OF THE FIFTH PRINCIPAL MERIDIAN, DELAWARE COUNTY, IOWA

NOTE: THIS PLAT IS SUBJECT TO EASEMENTS OF RECORD AND NOT OF RECORD

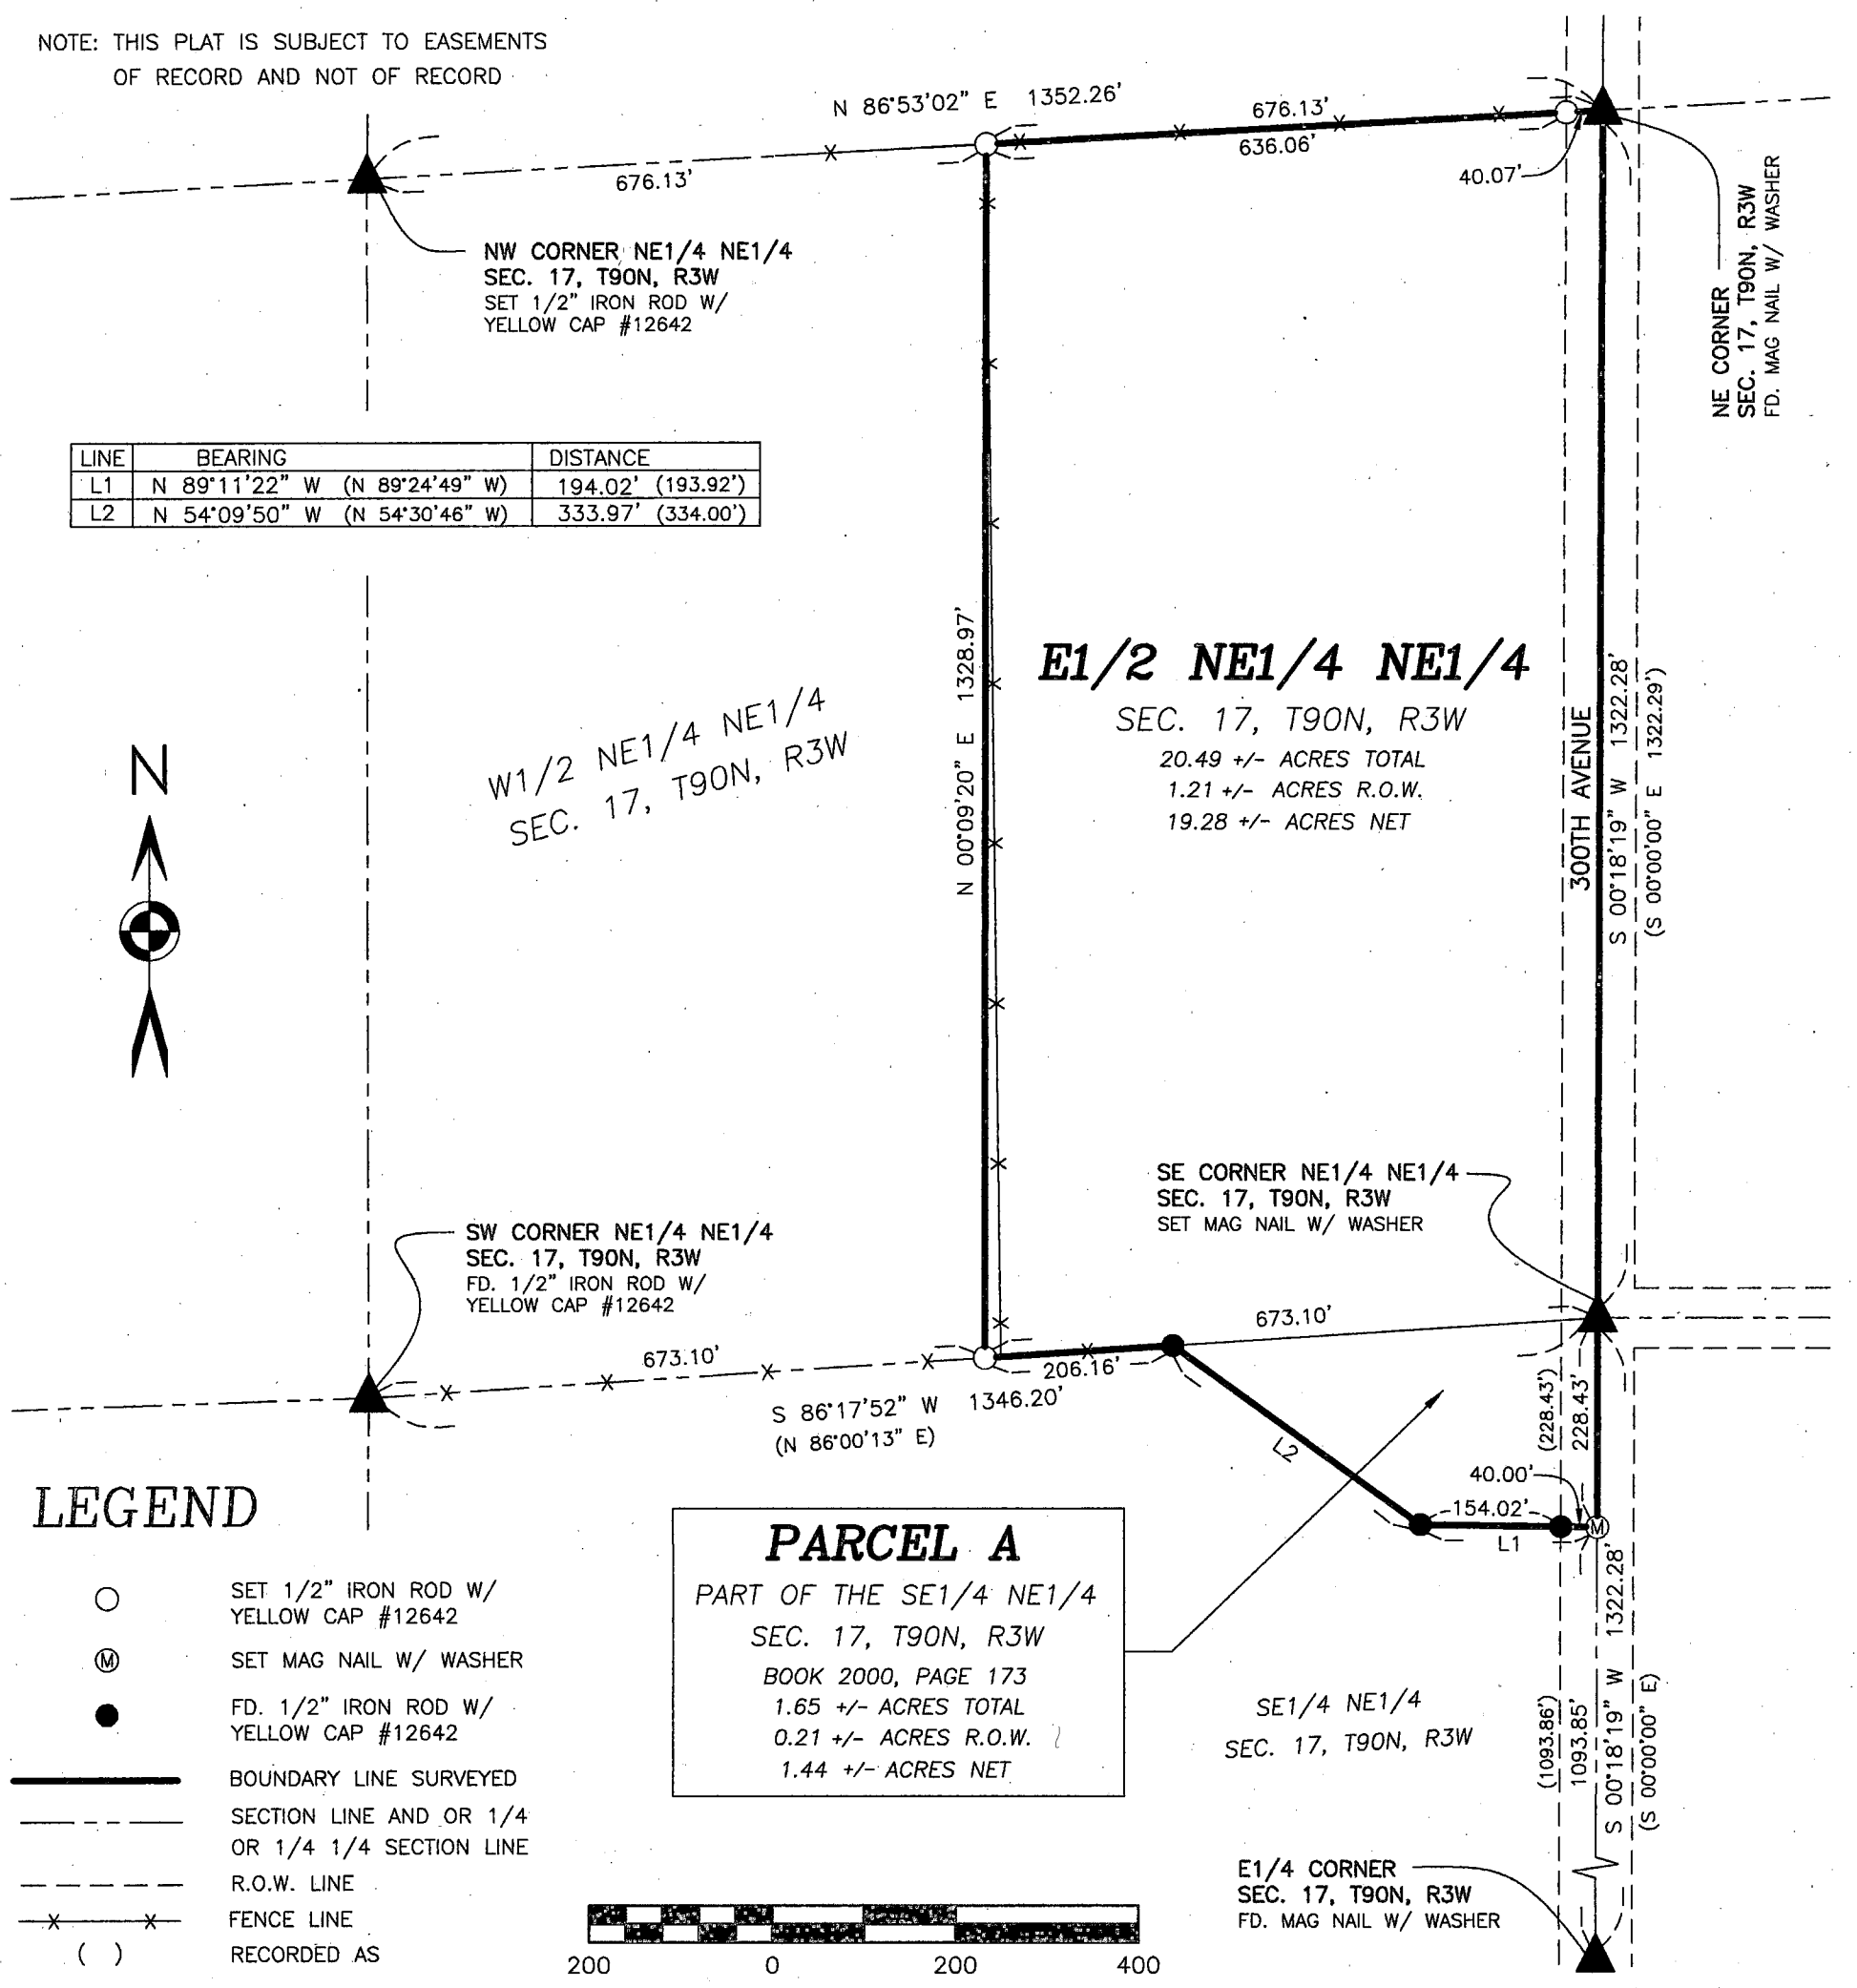

LICENSED LAND SURVEYOR
WILLIAM H. BURGER
12642
IOWA

NO. OF SHEETS COVERED BY THIS SEAL: 1

DATE OF SURVEY: 11/06/2020 | SCALE: 1" = 200' | SHEET 1 OF 1

PROPRIETORS: SEE INDEX LEGEND

I HEREBY CERTIFY THAT THIS LANDSURVEYING DOCUMENT WAS PREPARED AND RELATED SURVEY WORK WAS PERFORMED BY ME OR UNDER MY DIRECT PERSONAL SUPERVISION AND THAT I AM A DULY LICENSED LAND SURVEYOR UNDER THE LAWS OF THE STATE OF IOWA. MY LICENSE RENEWAL DATE IS DECEMBER 31, 2022

William H. Burger 1/22/2021
WILLIAM H. BURGER #12642 DATE

Wm. Burger LandSurveyor
510 3rd Street West Court
Worthington, Iowa 52078