INDEX LEGEND	
LOCATION:	NW1/4 OF NE1/4 – SEC. 29, T89N, R3W NE1/4 OF NE1/4 – SEC. 29, T89N, R3W
PROPRIETORS:	RICHARD J. PUTZ REVOCABLE TRUST SHIRLEY A. PUTZ REVOCABLE TRUST
REQUESTOR:	RICHARD PUTZ
SURVEYOR:	BILL BURGER
SURVEYOR COMPANY:	WM. BURGER LANDSURVEYOR
RETURN TO:	BILL BURGER, 510 3RD STREET WEST COURT, WORTHINGTON, IA 52078 | (563) 855-2028

FILED
Delaware Co. Assessor
JAN 22 2021

FILED
Delaware Co. Auditor
JAN 22 2021

Book 2021 Page 322


Document 2021 322 Type 06 002 Pages 1
Date 1/22/2021 Time 2:09:26PM
Rec Amt $7.00

Daneen Schindler, RECORDER/REGISTRAR
DELAWARE COUNTY IOWA

PREPARED BY BILL BURGER 510 3RD STREET WEST COURT, WORTHINGTON, IOWA 52078 563-855-2028

RETRACEMENT PLAT OF SURVEY

THE SOUTH LINE OF THE NORTHWEST QUARTER (NW1/4) OF THE NORTHEAST QUARTER (NE1/4) AND THE SOUTH LINE OF THE NORTHEAST QUARTER (NE1/4) OF THE NORTHEAST QUARTER (NE1/4), ALL IN SECTION TWENTY-NINE (29), TOWNSHIP EIGHTY-NINE NORTH (T89N), RANGE THREE WEST (R3W) OF THE FIFTH PRINCIPAL MERIDIAN, DELAWARE COUNTY, IOWA

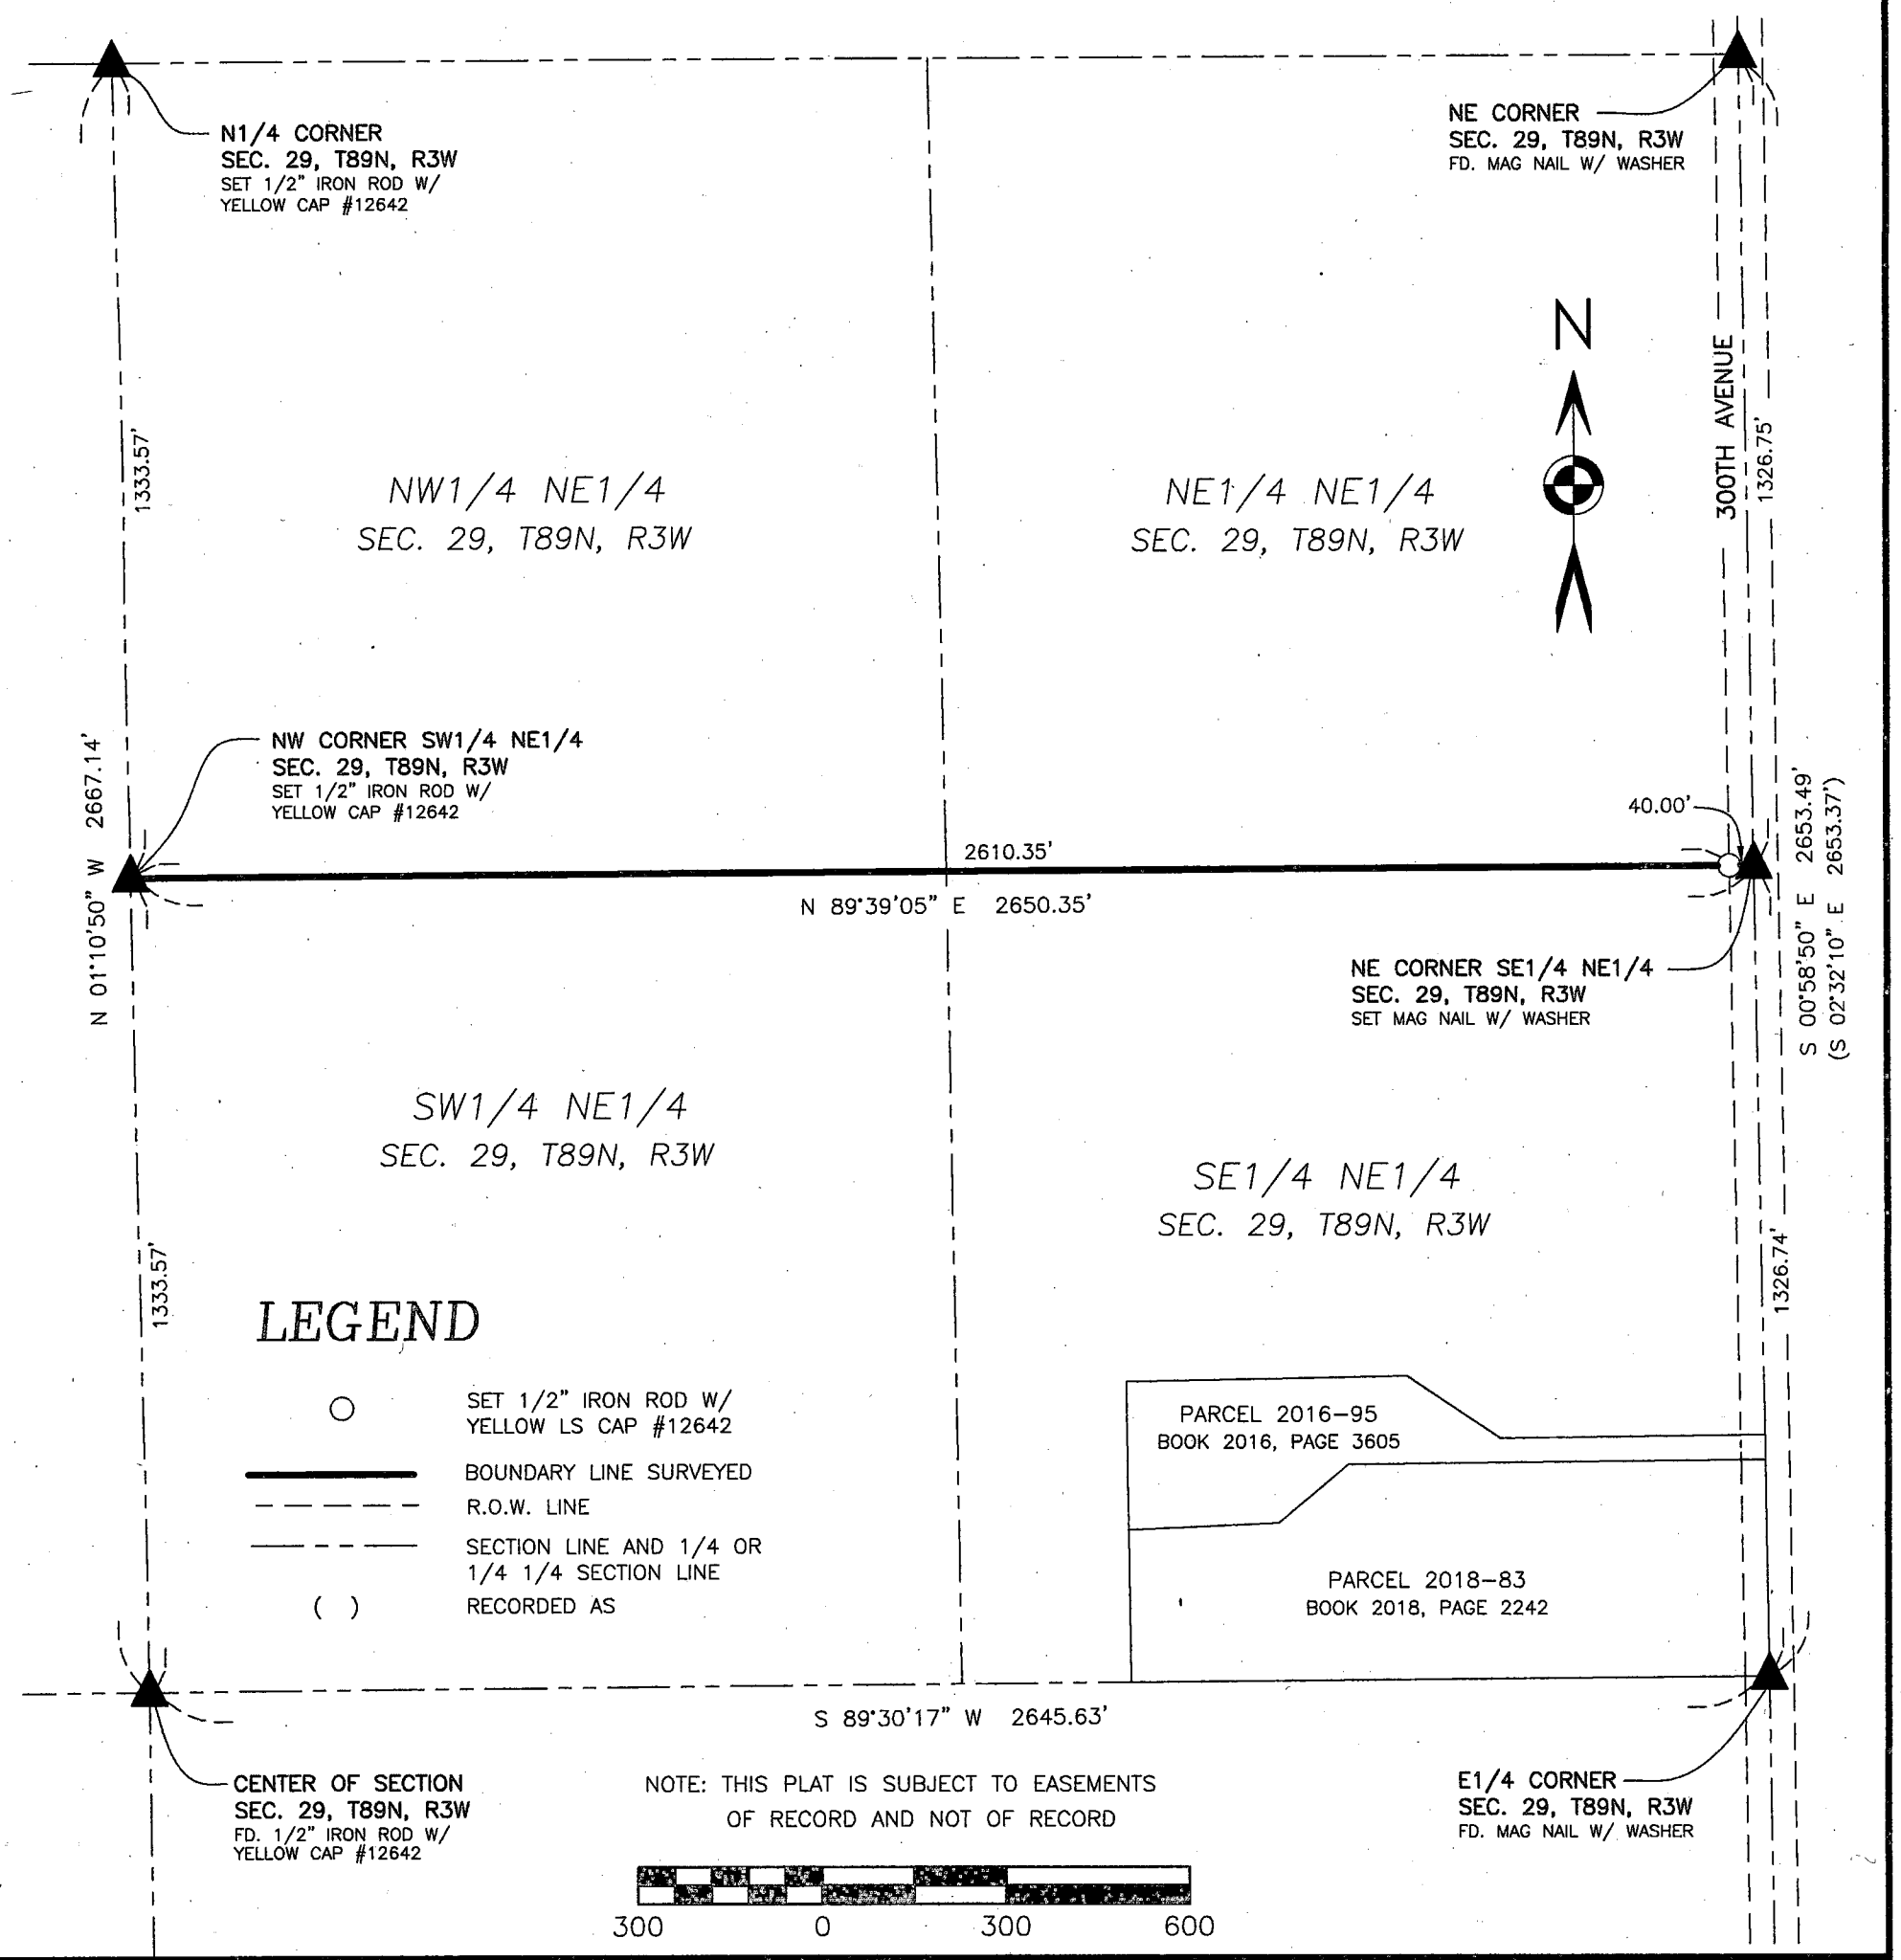

LICENSED LAND SURVEYOR
WILLIAM H. BURGER
12642
IOWA

NO. OF SHEETS COVERED BY THIS SEAL: 1

DATE OF SURVEY: 11/5/2020 | SHEET 1 OF 1

PROPRIETORS: SEE INDEX LEGEND ABOVE | SCALE: 1" = 300'

I HEREBY CERTIFY THAT THIS LANDSURVEYING DOCUMENT WAS PREPARED AND RELATED SURVEY WORK WAS PERFORMED BY ME OR UNDER MY DIRECT PERSONAL SUPERVISION AND THAT I AM A DULY LICENSED LAND SURVEYOR UNDER THE LAWS OF THE STATE OF IOWA. MY LICENSE RENEWAL DATE IS DECEMBER 31, 2022

William H Burger 1/22/2021
WILLIAM H. BURGER #12642 DATE

Wm. Burger
LandSurveyor
510 3rd Street West Court
Worthington, Iowa 52078