Book 2021 Page 731

Document 2021 731 Type 06 007 Pages 1
Date 3/01/2021 Time 8:16:59AM
Rec Amt $7.00

Daneen Schindler, RECORDER/REGISTRAR
DELAWARE COUNTY IOWA


Prepared by: SCHNEIDER Land Surveying and Planning, Inc. P.O. Box 128 Farley, Iowa 52046 563-744-3631


UNITED STATES PUBLIC LAND SURVEY CORNER CERTIFICATE OF

Land Survey Monuments situated in Section 6, Township 90 North, Range 4 West of the Fifth Principal Meridian, Delaware County, Iowa.
Previously recorded (NONE OF RECORD)
(BOOK, PAGE / INST. NO. / CABINET, SLIDE)

Monument Description and Remarks: NO STONE WAS FOUND AT THE NW CORNER OF THE NE FRL1/4 OF THE NW FRL1/4 OF SECTION 6, T90N, R4W. THE CORNER WAS ESTABLISHED ON A LINE FROM THE NW CORNER TO THE N1/4 CORNER AND USING PRORATED DISTANCES ILLUSTRATED ON DELAWARE COUNTY SURVEYOR NOTES BOOK 2, PAGE 35. THE NW CORNER OF THE SE1/4 OF THE NW FRL1/4 OF SECTION 6, T90N, R4W WAS ESTABLISHED A THE THEORETICAL CENTER OF THE NW FRL1/4 OF SAID SECTION 6. THE NE CORNER OF THE SE1/4 OF THE NW FRL1/4 OF SECTION 6, T90N, R4W WAS ESTABLISHED AT THE MIDPOINT OF A LINE FROM THE CENTER TO THE N1/4 CORNER OF SAID SECTION 6.

PLAN - VIEW

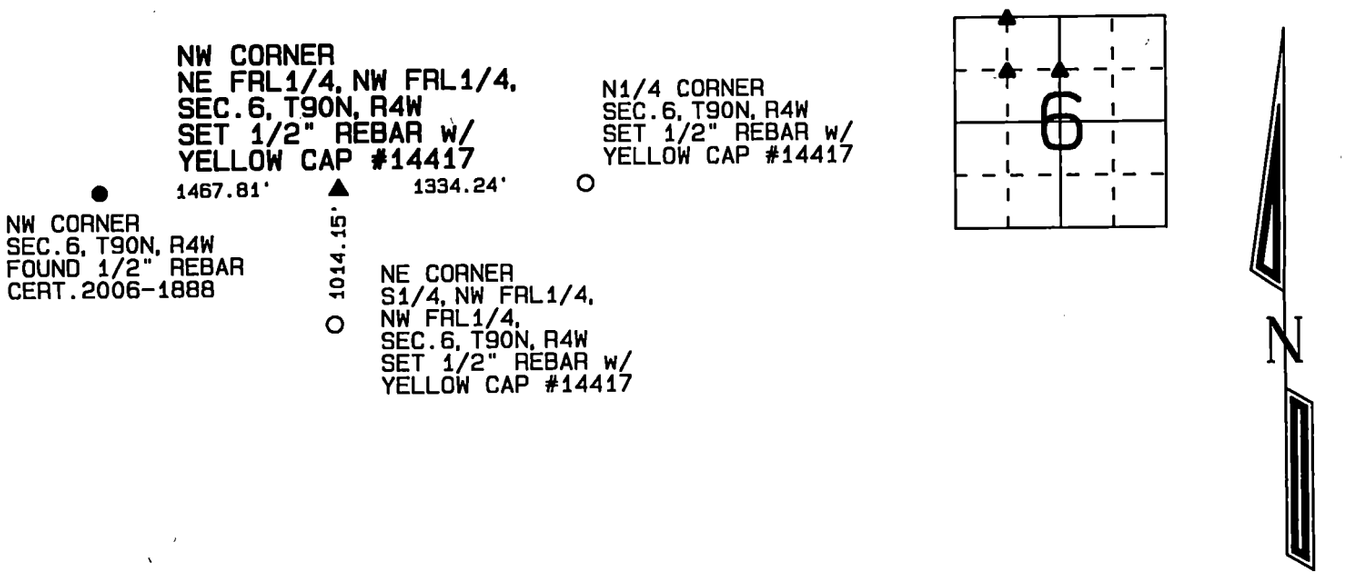

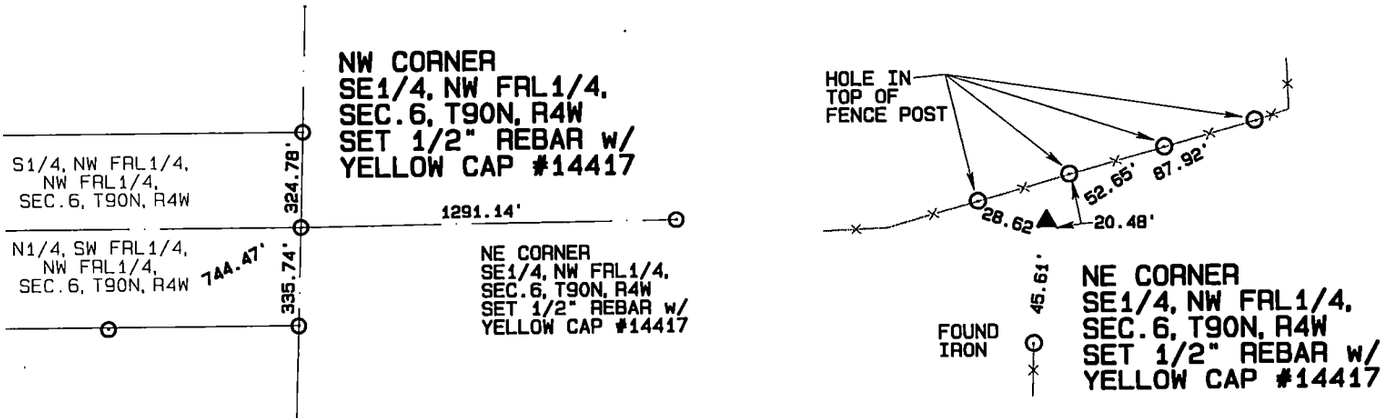

I hereby certify that this land surveying document was prepared and the related survey work was performed by me or under my direct personal supervision and that I am a duly licensed Land Surveyor under the laws of the State of Iowa.

David P. Schneider P.L.S. P14417 Date: 2/1/2021
My license renewal date is December 31, 2021.
Pages or sheets covered by this seal: THIS SHEET ONLY

LICENSED LAND SURVEYOR
DAVID P. SCHNEIDER
P14417
IOWA

SCHNEIDER
Land Surveying & Planning, Inc.
P.O. Box 128 Farley, Iowa 52046
Ph. #563-744-3631 Fax#563-744-3629

List Corners to be Indexed

Corners	Section	Twp	Range
NW CORNER NE1/4, NW FRL1/4,	6	90N	4W
NW CORNER SE1/4, NW FRL1/4,	6	90N	4W
NE CORNER SE1/4, NW FRL1/4,	6	90N	4W

JOB NO. 2156