FILED
Delaware Co. Assessor
MAR 12 2025

FILED
Delaware Co. Auditor
MAR 12 2025


Book 2025 Page 629
Document 2025 629 Type 06 002 Pages 1
Date 3/12/2025 Time 2:50:43PM
Rec Amt $7.00

Daneen Schindler, RECORDER/REGISTRAR
DELAWARE COUNTY IOWA

PREPARED BY BILL BURGER 510 3RD STREET WEST COURT, WORTHINGTON, IOWA 52078 (563) 855 2028

RETRACEMENT SURVEY

THE SOUTH EIGHTY–EIGHT (88.0) FEET OF LOTS ONE (1) AND TWO (2), BLOCK TWELVE (12), EARLVILLE, FORMERLY NOTTINGHAM, IOWA

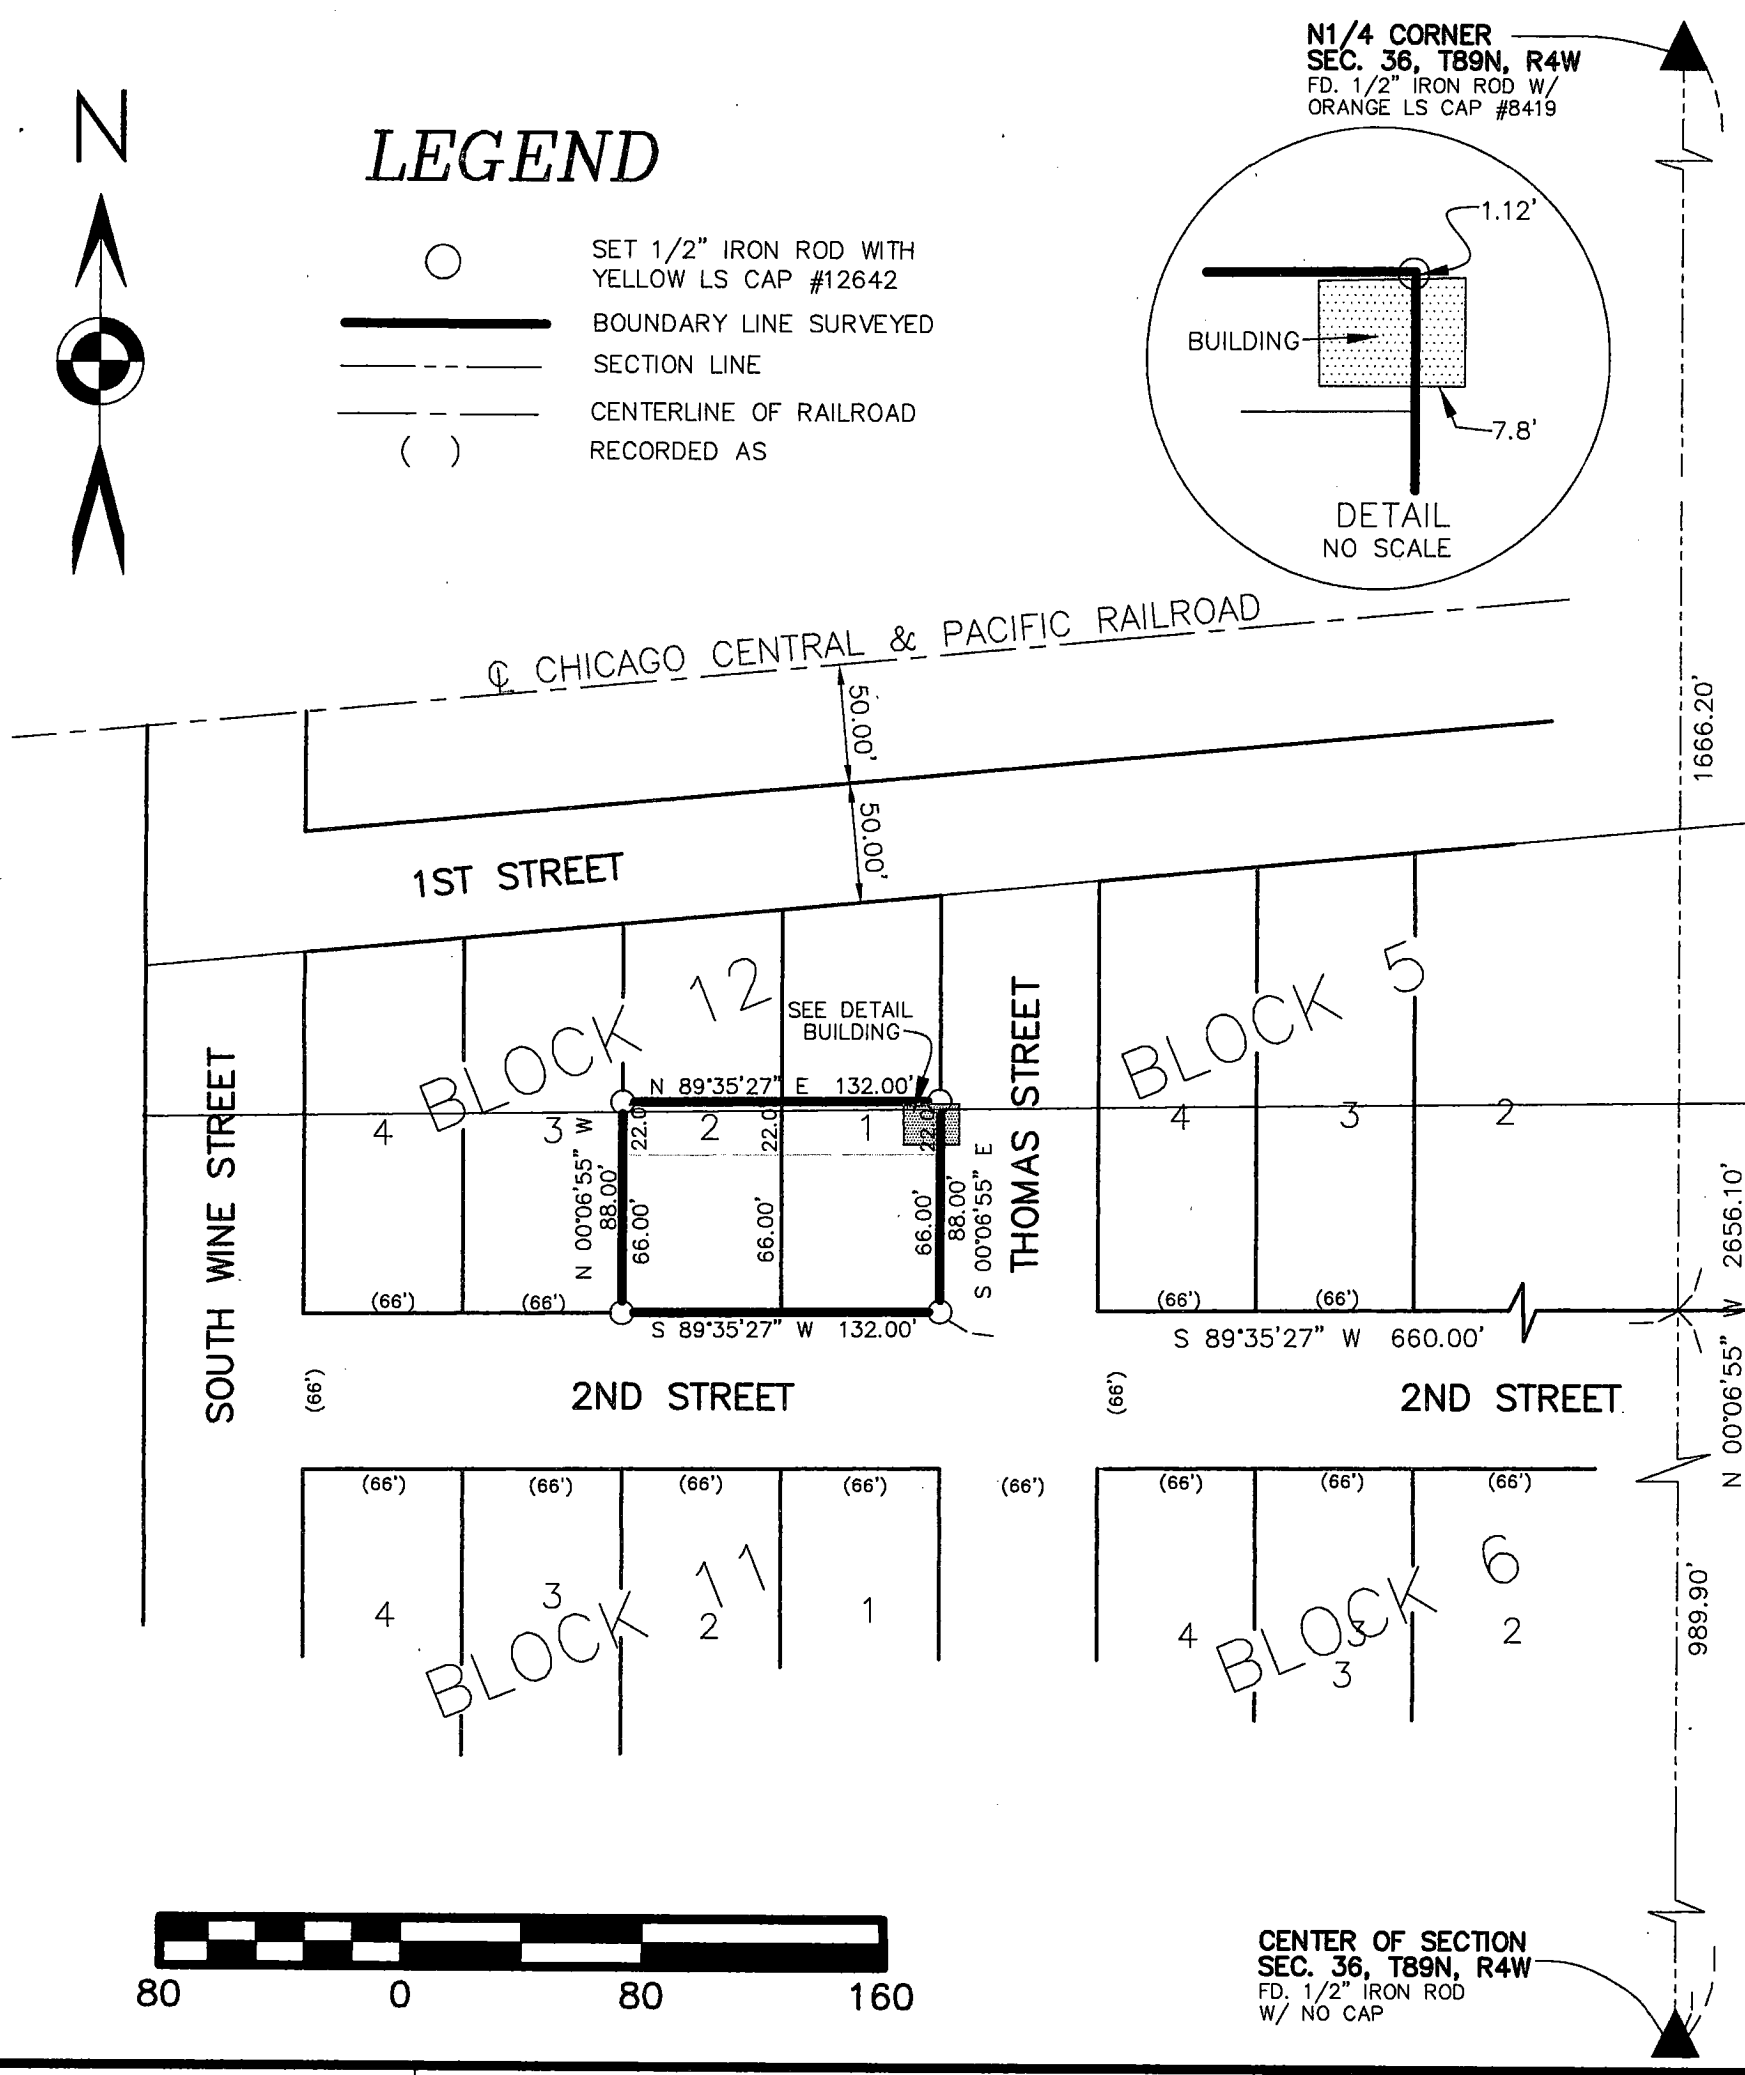

LICENSED LAND SURVEYOR
WILLIAM H. BURGER
12642
IOWA

NO. OF SHEETS COVERED BY THIS SEAL 1

DATE OF SURVEY: 2/28/2025 3/10/25

PROPRIETORS: ANN LOIS LAHR

I HEREBY CERTIFY THAT THIS LANDSURVEYING DOCUMENT WAS PREPARED AND RELATED SURVEY WORK WAS PERFORMED BY ME OR UNDER MY DIRECT PERSONAL SUPERVISION AND THAT I AM A DULY LICENSED LAND SURVEYOR UNDER THE LAWS OF THE STATE OF IOWA. MY LICENSE RENEWAL DATE IS DECEMBER 31, 2026

William H Burger 3/12/25

WILLIAM H. BURGER #12642 DATE

SHEET 1 OF 1

SCALE: 1" = 100'

Wm. Burger LandSurveyor

510 3rd Street West Court
Worthington, Iowa 52078