INDEX LEGEND
COUNTY: Delaware
ALIQUOT PART : S1/2 of NE1/4 of Section 31, T88N, R06W
CITY:
SUBDIVISION:
BLOCK:
LOT:
PROPRIETOR: Harlan L. Robinson
REQUESTED BY: Harlan Robinson

FILED
Delaware Co. Assessor
NOV 23 2026


FILED
Delaware Co. Auditor
NOV 23 2026

Book 2026 Page 3405
Document 2026 3405 Type 06 002 Pages 1
Date 11/23/2026 Time 8:15:04AM
Rec Amt $7.00

Daneen Schindler, RECORDER/REGISTRAR
DELAWARE COUNTY IOWA

Lawrence G. Crawford PE & PLS — CRAWFORD ENGINEERING & SURVEYING, INC., 118 3rd Ave NE, INDEPENDENCE, IOWA (319)334-7077

Retracement Plat of Survey of the South 1/2 of the Northeast 1/4 of Section 31 Township 88 North, Range 6 West of the 5th Principal Meridian, Delaware County, Iowa.

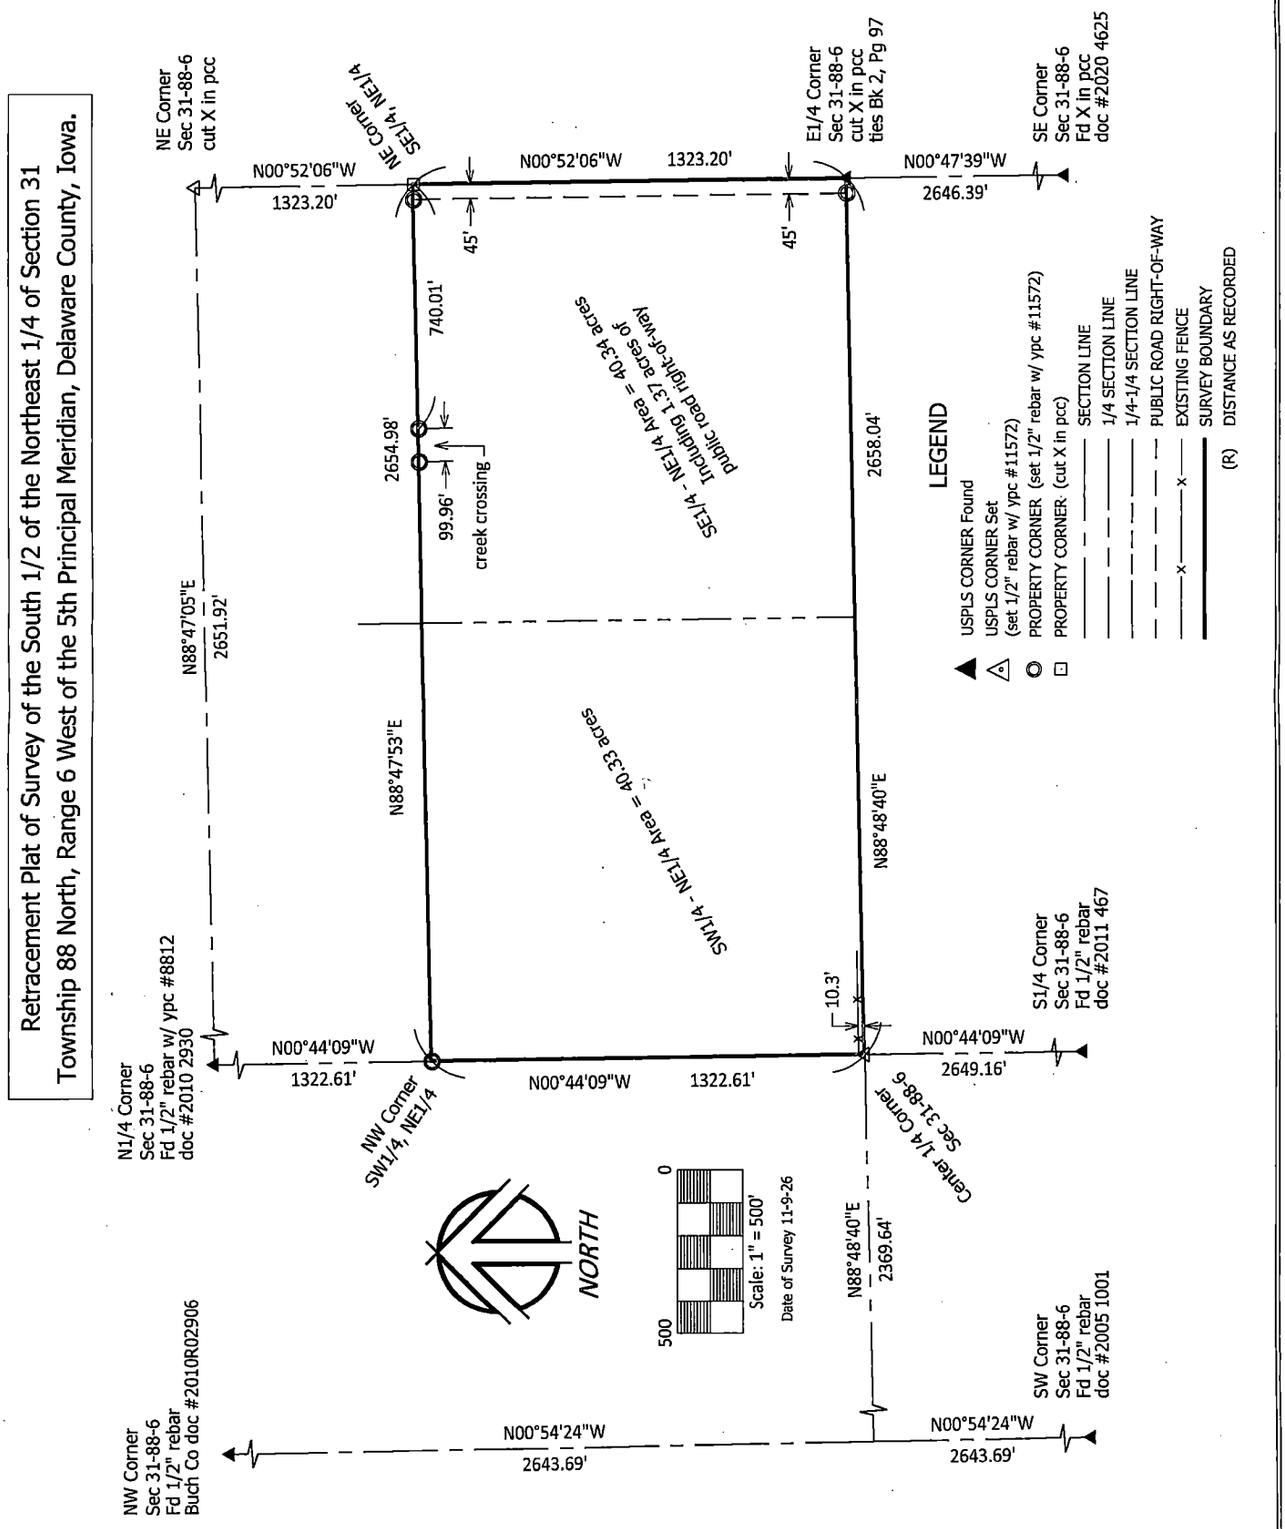

I HEREBY CERTIFY THAT THIS LAND SURVEYING DOCUMENT WAS PREPARED AND RELATED SURVEY WORK WAS PERFORMED BY ME OR UNDER MY DIRECT PERSONAL SUPERVISION AND THAT I AM A DULY LICENSED PROFESSIONAL LAND SURVEYOR UNDER THE LAWS OF THE STATE OF IOWA.
LICENSE RENEWAL DATE: 12-31-2026 LICENSE NO. 11572

Lawrence G. Crawford 11-17-26
Lawrence G. Crawford PE & PLS — DATE

PROFESSIONAL ENGINEER LAWRENCE G. CRAWFORD IOWA 11572 PROFESSIONAL LAND SURVEYOR

Crawford
Engineering & Surveying
118 3rd Ave NE Independence, Iowa 50644 ph: (319) 334-7077

PROJECT No. 26280 FLD.BK.No. PAGE