Document 2006 471


Book 2006 Page 471 Type 06 026 Pages 1
Date 2/02/2006 Time 3:43 PM
Rec Amt $7.00

MICHELLE UTSLER, COUNTY RECORDER
MADISON IOWA

COMPUTER ✓
RECORDED ✓
COMPARED

VANCE & HOCHSTETLER, P.C. CONSULTING ENGINEERS, WINTERSET, IOWA (515)462-3995
CHARLES T. VANCE, 110 WEST GREEN ST., WINTERSET, IOWA 50273-1533
JAMES M HOCHSTETLER, 110 WEST GREEN ST., WINTERSET, IOWA 50273-1533

WINTERSET, IOWA CEMETERY 2006 ADDITION

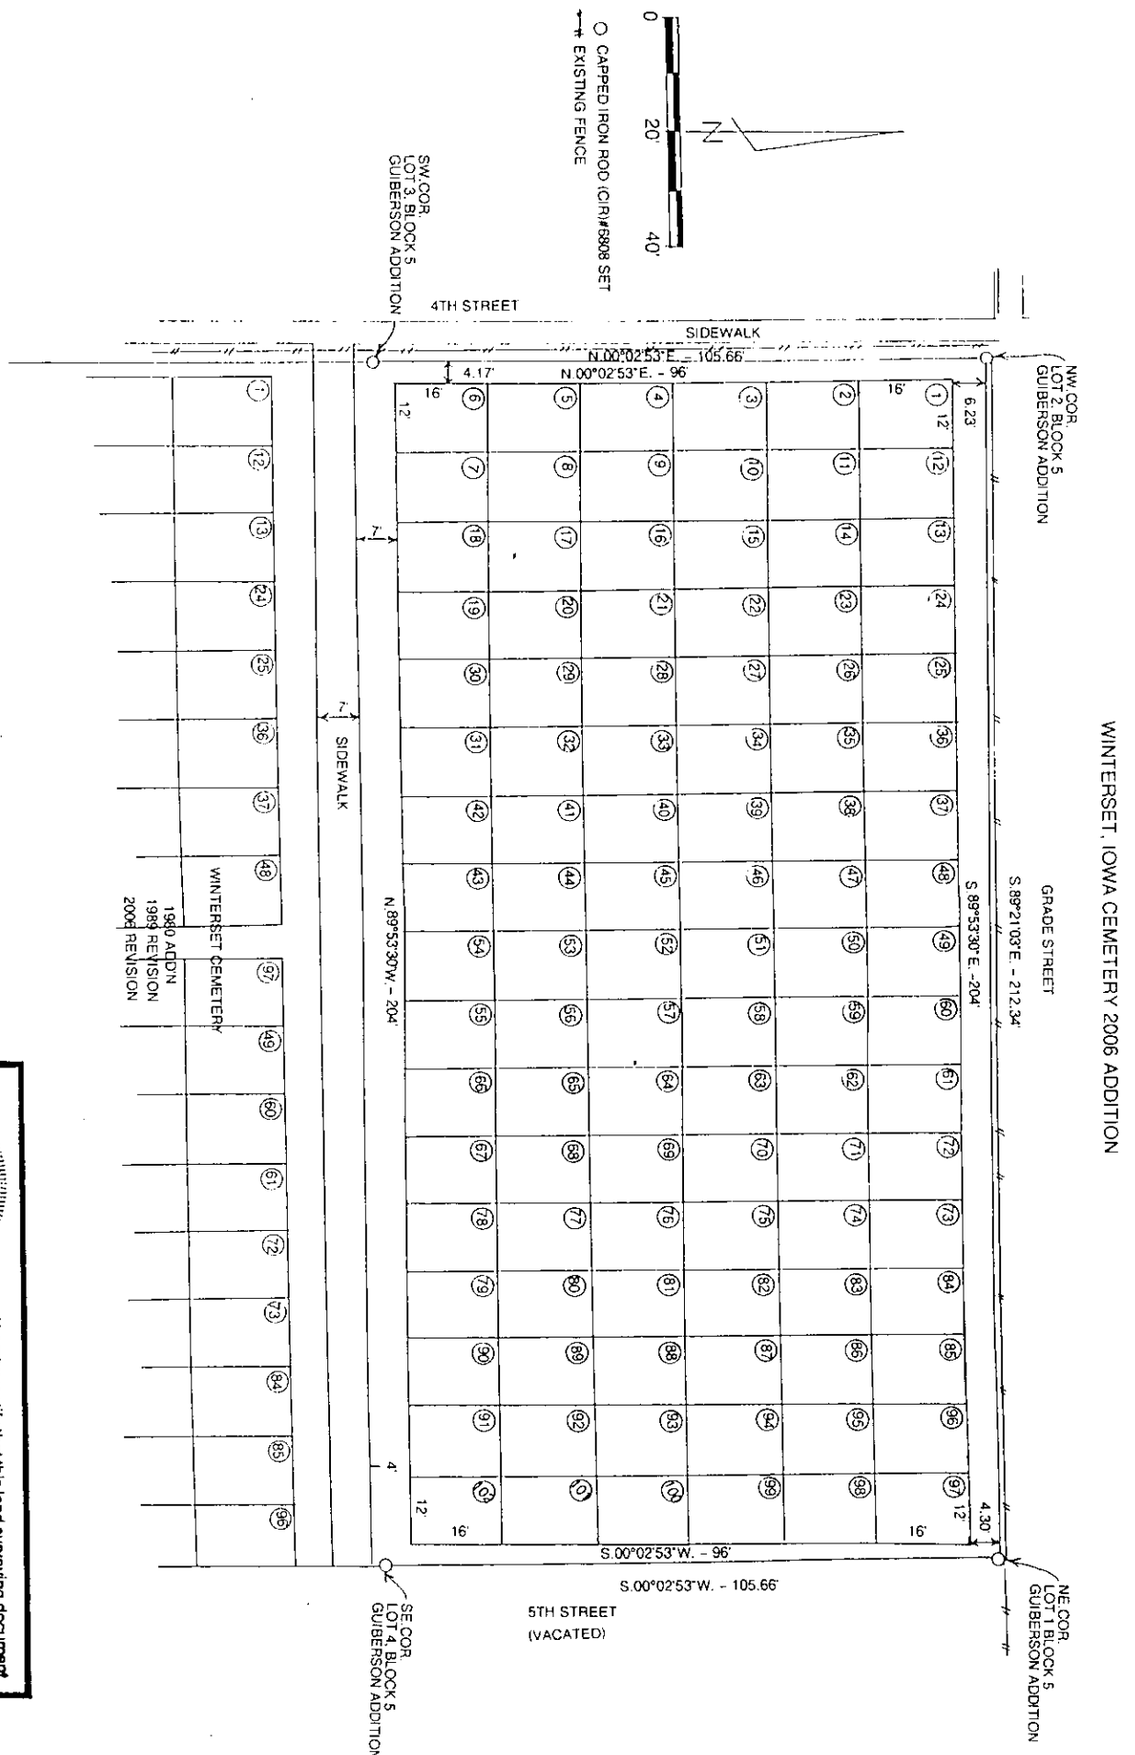

LICENSED LAND SURVEYOR
J. M. HOCHSTETLER
#6808
IOWA

I hereby certify that this land surveying document was prepared and the related survey work was performed by me or under my direct personal supervision and that I am a duly licensed Land Surveyor under the laws of the State of Iowa.

J.M. HOCHSTETLER
License number 6808 Date 2/2/06
My license renewal date is December 31, 2007
Pages or sheets covered by this seal: 1