Document 2006 3830


Book 2006 Page 3830 Type 03 012 Pages 1
Date 9/18/2006 Time 10:02 AM
Rec Amt $7.00

MICHELLE UTSLER, COUNTY RECORDER
MADISON IOWA

COMPUTER
RECORDED
COMPARED

VANCE & HOCHSTETLER, P.C. CONSULTING ENGINEERS, WINTERSET, IOWA (515)462-3995
CHARLES T. VANCE, 110 WEST GREEN ST., WINTERSET, IOWA 50273-1533
JAMES M. HOCHSTETLER, 110 WEST GREEN ST., WINTERSET, IOWA 50273-1533

LOCATED IN THE SOUTHWEST QUARTER, SOUTHEAST QUARTER OF
SECTION 20, TOWNSHIP 76 NORTH, RANGE 28
WEST OF THE 5TH P.M., MADISON COUNTY, IOWA.

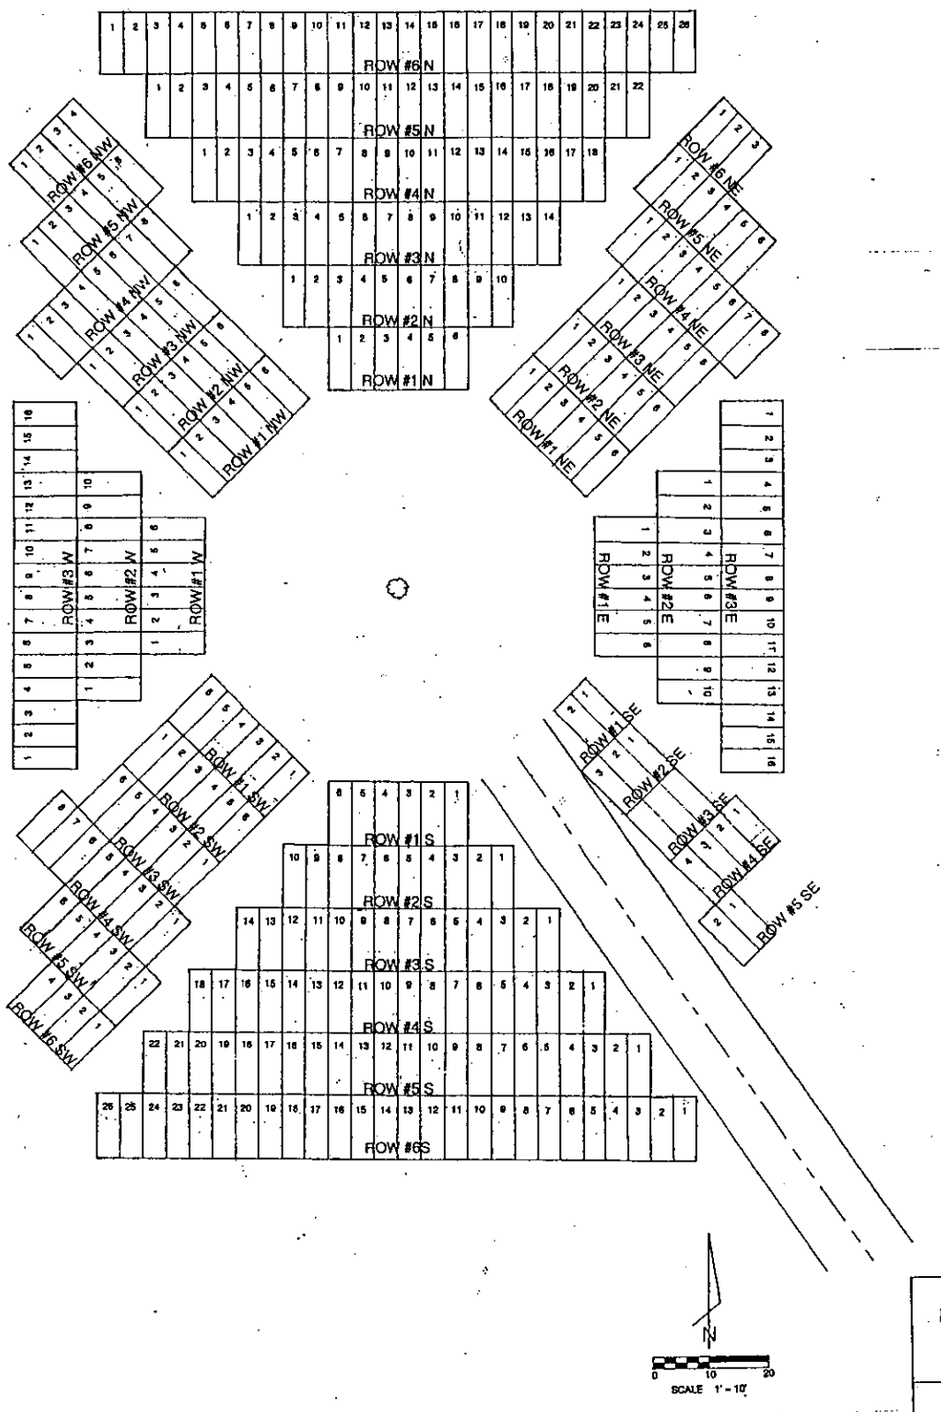

MCDONALD-CHASE CEMETERY
2006 ADDITION

VANCE & HOCHSTETLER, P.C.
110 WEST GREEN ST.
WINTERSET, IOWA 50273