
PLAT OF A SURVEY MADE FOR MARTIN MARIETTA IN THE NORTHEAST QUARTER (NE¼) OF THE NORTHWEST QUARTER (NW¼) OF SECTION 34, TOWNSHIP 76 NORTH, RANGE 27 WEST OF THE 5TH P.M., MADISON COUNTY, IOWA

FILED NO 1064
BOOK 2 PAGE 13
FarmPlat
1985 NOV 20 PM 1:23
MARY E. WELTY
RECORDER
MADISON COUNTY, IOWA
Fee $5.00

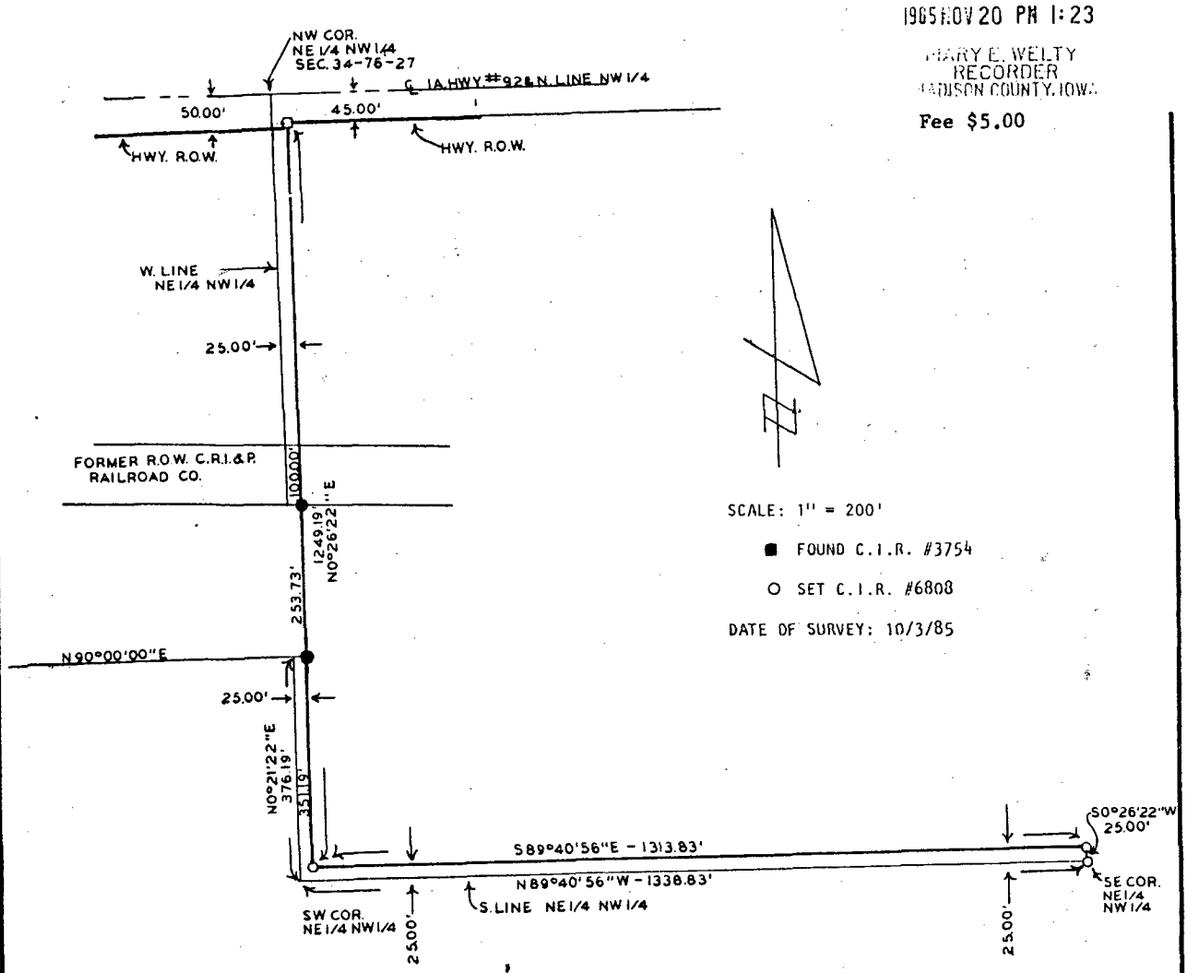

SCALE: 1" = 200'

■ FOUND C.I.R. #3754

○ SET C.I.R. #6808

DATE OF SURVEY: 10/3/85

Survey to locate the West 25.00 feet and the South 25.00 feet of the Northeast Quarter (NE¼) of the Northwest Quarter (NW¼) of Section 34, Township 76 North, Range 27 West of the 5th P.M.,, Madison County, Iowa

I HEREBY CERTIFY THAT THIS LAND SURVEYING PLAT MAP SURVEY OR REPORT WAS MADE BY ME OR UNDER MY DIRECT PERSONAL SUPERVISION AND THAT I AM A DULY REGISTERED PROFESSIONAL ENGINEER AND LAND SURVEYOR UNDER THE LAWS OF THE STATE OF IOWA
SIGNED
DATE 10/4/85
J. M. Hochstetler PE & LS Iowa Reg No 6808

VANCE & HOCHSTETLER, P.C.
CONSULTING ENGINEERS
WINTERSET, IOWA 50273