52


For Amended Survey
See Farm Plat 2-76
07-14-1987 #57

FARM PLAT RECORD 2

Plat of Survey for Harry Rebik in the NW¼ of the NW¼ of Section 22, T75N, R26W of the 5th P.M., Madison County, Iowa.

FILED NO. 967
BOOK 2 PAGE 52
FARM PLAT
1986 NOV 13 AM 9:35

MARY E. WELTY
RECORDER
MADISON COUNTY, IOWA
Fee $5.00

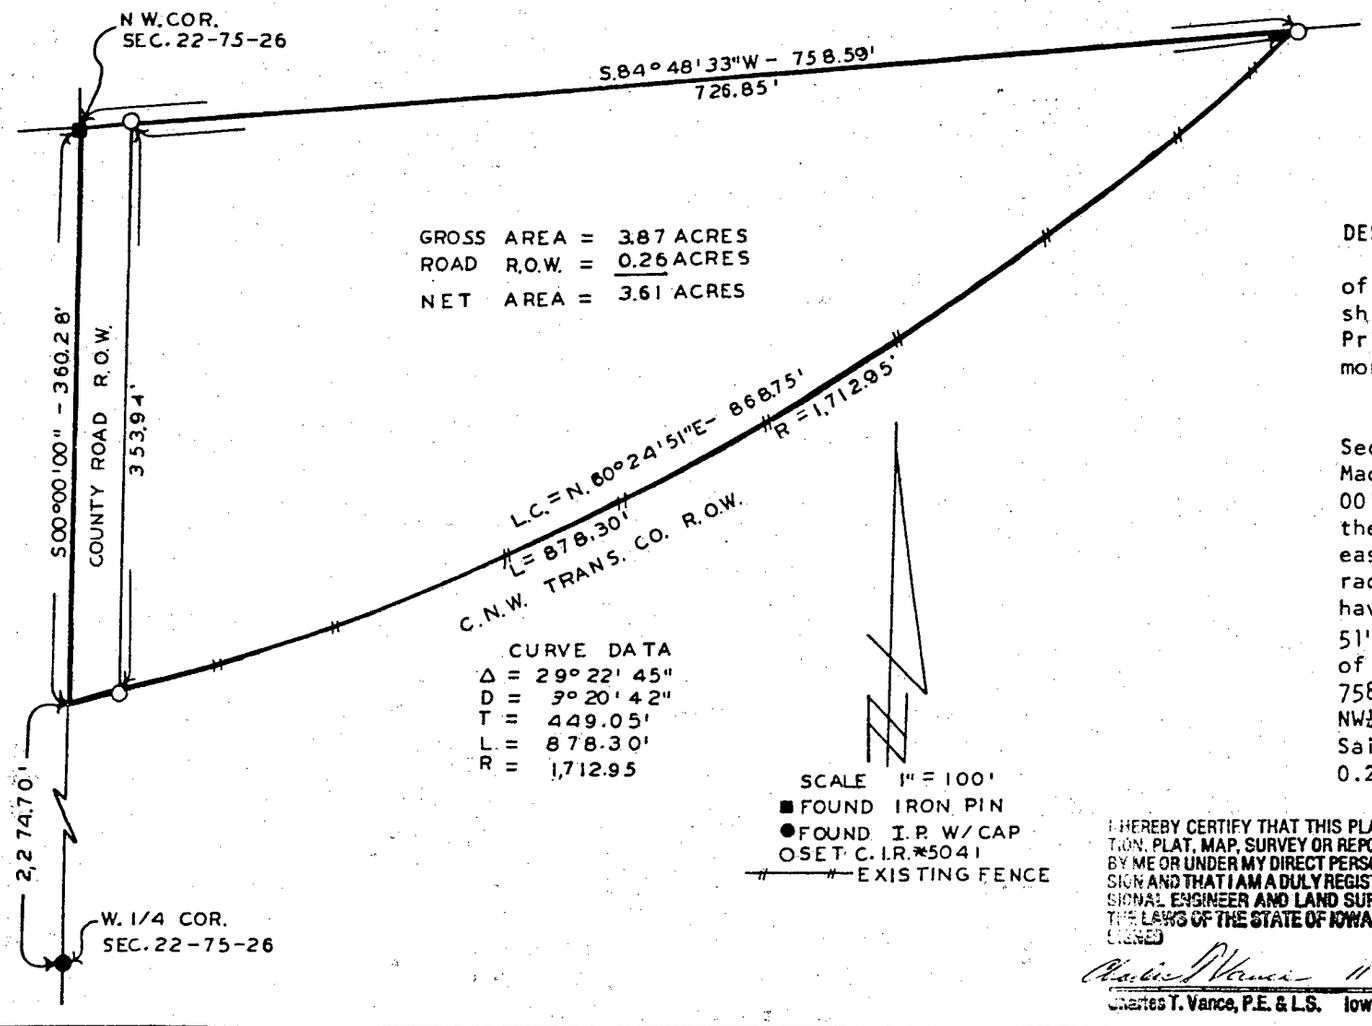

DESCRIPTION:

A parcel of land in the Northwest Quarter of the Northwest Quarter of Section 22, Township 75 North, Range 26 West of the 5th Principal Meridian, Madison County, Iowa, more particularly described as follows:

Beginning at the Northwest Corner of Section 22, T75N, R26W of the 5th P.M., Madison County, Iowa; thence South 00° 00'00" 360.28 feet along the West line of the NW¼ of said Section 22; thence Northeasterly 878.30 feet along a 1,712.95 foot radius curve, concave northwesterly and having a long chord bearing North 60°24' 51" East 868.75 feet and a central angle of 29°22'45"; thence South 84°48'33" West 758.59 feet along the North line of said NW¼ of Section 22 to the point of beginning. Said parcel contains 3.87 Acres including 0.26 Acres of county road right of way.

I HEREBY CERTIFY THAT THIS PLAN, SPECIFICATION, PLAT, MAP, SURVEY OR REPORT WAS MADE BY ME OR UNDER MY DIRECT PERSONAL SUPERVISION AND THAT I AM A DULY REGISTERED PROFESSIONAL ENGINEER AND LAND SURVEYOR UNDER THE LAWS OF THE STATE OF IOWA

SIGNED Charles T. Vance DATE 11 Oct, 1986

Charles T. Vance, P.E. & L.S. Iowa Reg. No. 5041

VANCE & HOCHSTETLER, P.C.
CONSULTING ENGINEERS
WINTERSET, IOWA 50273