REC ✓
PAGE ✓

FILED NO. 590
BOOK 2 PAGE 4
PLAT BOOK TOWNS
1985 SEP 19 PM 2:43


MARY E. WELTY
RECORDER
MADISON COUNTY, IOWA
Fee $5.00

Plat of a survey made for Lois Spera of the North half (N½) of Lots 3 and 4, in Block 18 of Pitzer & Knight's Addition to the City of Winterset, Madison County, Iowa

I HEREBY CERTIFY THAT THIS PLAN, SPECIFICATION, PLAT, MAP, SURVEY OR REPORT WAS MADE BY ME OR UNDER MY DIRECT PERSONAL SUPERVISION AND THAT I AM A DULY REGISTERED PROFESSIONAL ENGINEER AND LAND SURVEYOR UNDER THE LAWS OF THE STATE OF IOWA

SIGNED Charles T. Vance DATE 17 Sept. 1985

Charles T. Vance, P.E. & L.S. Iowa Reg. No. 5041

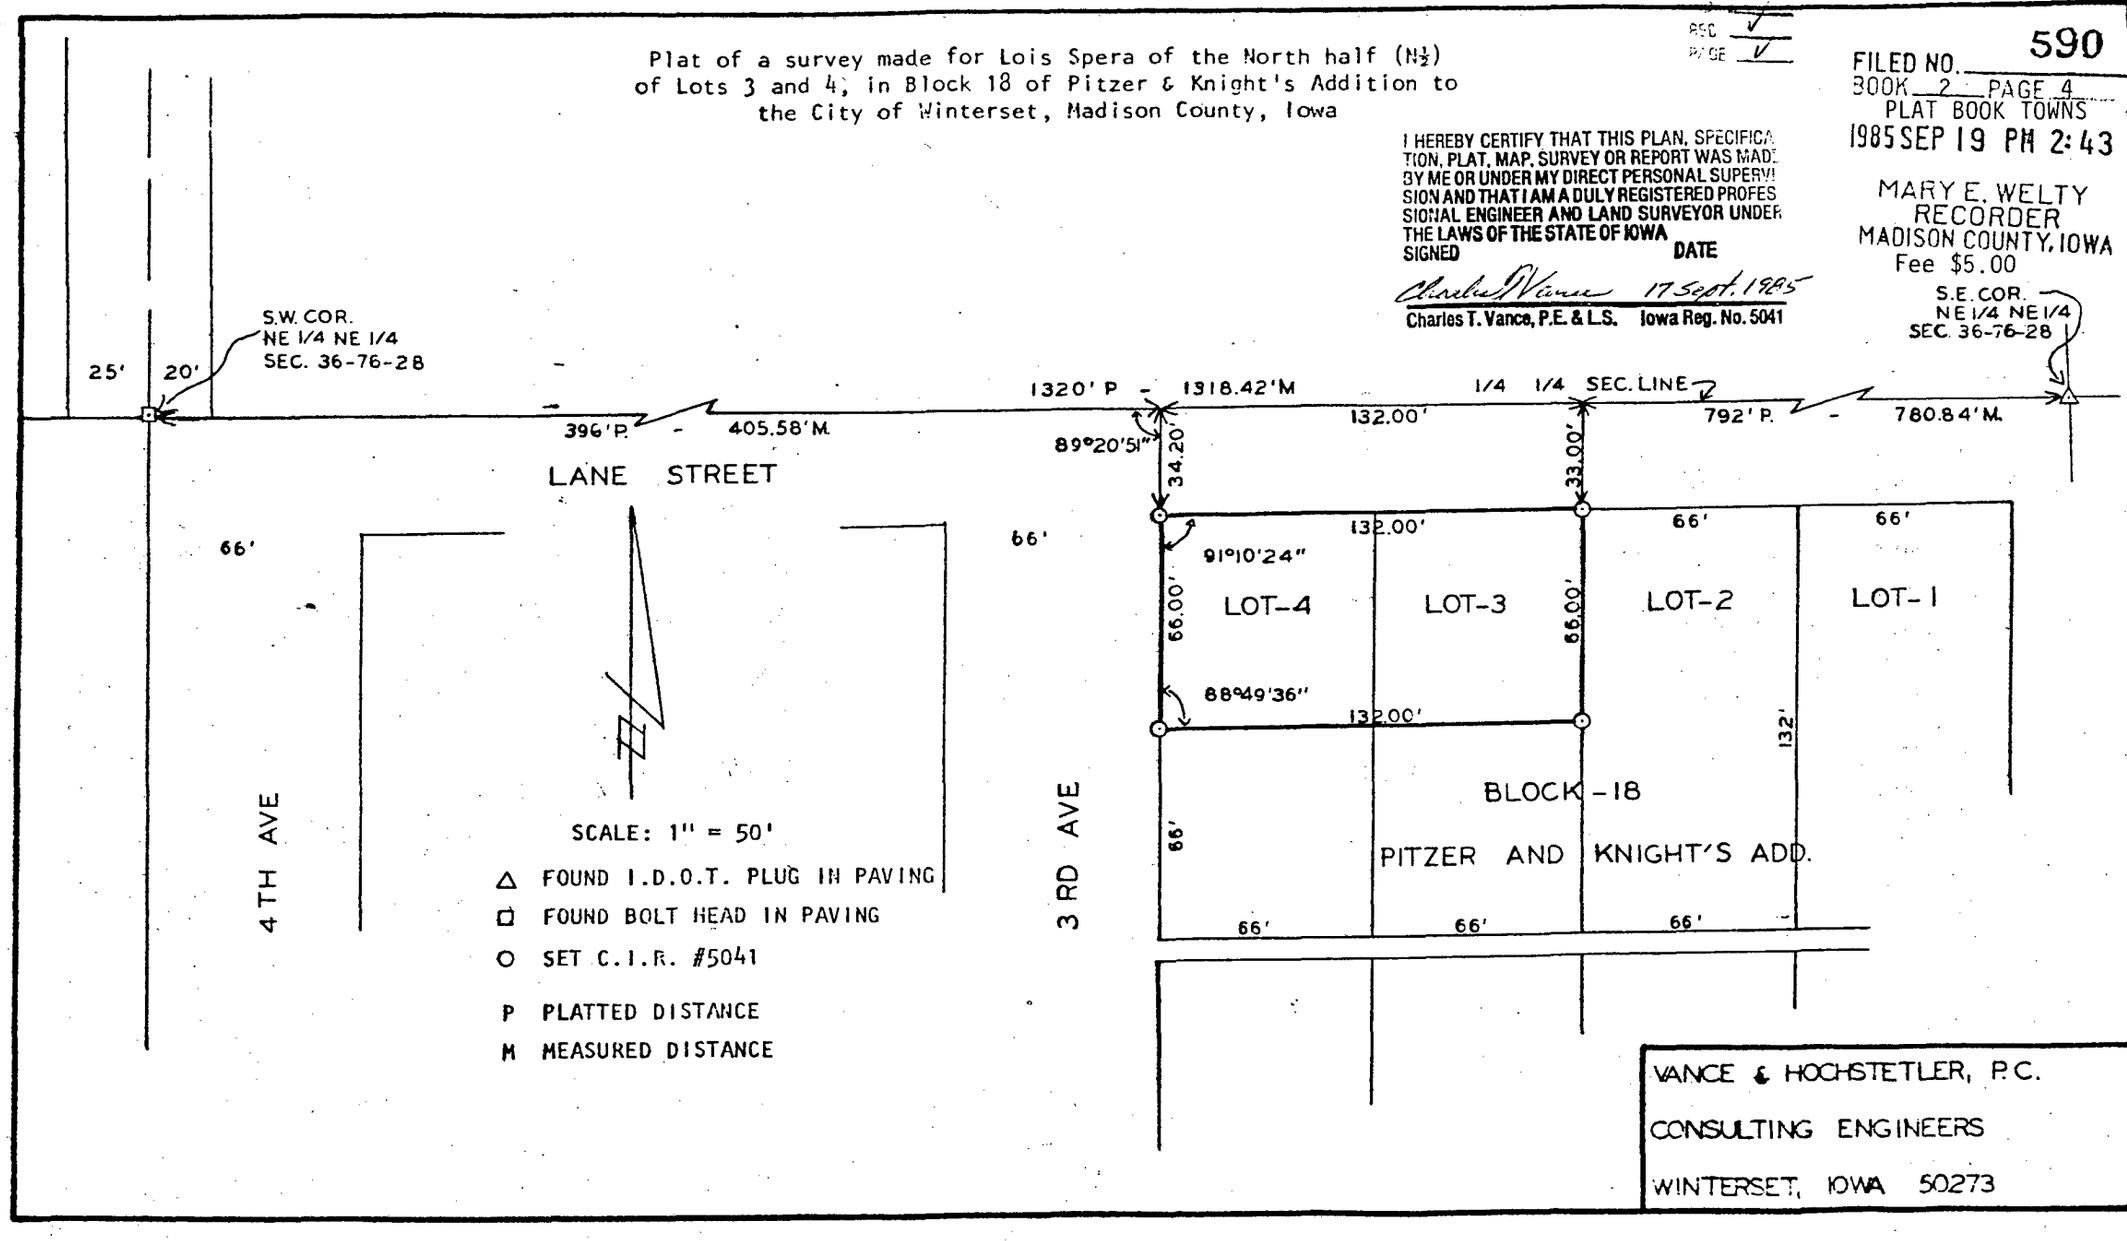

VANCE & HOCHSTETLER, P.C.
CONSULTING ENGINEERS
WINTERSET, IOWA 50273

PLAT BOOK TOWNS 2