
PLAT OF A SURVEY MADE FOR HARRY SKAGGS
OF LOTS 7, 8, 9, AND 10, BLOCK 2, TAYLOR'S ADDITION TO
EARLHAM, MADISON COUNTY, IOWA

FILED NO. 591
BOOK 2 PAGE 5
PLAT BOOK TOWNS
1985 SEP 19 PM 2:44
MARY E. WELTY
RECORDER
MADISON COUNTY, IOWA
Fee $5.00

IND. ✓
REC ✓
PAGE ✓

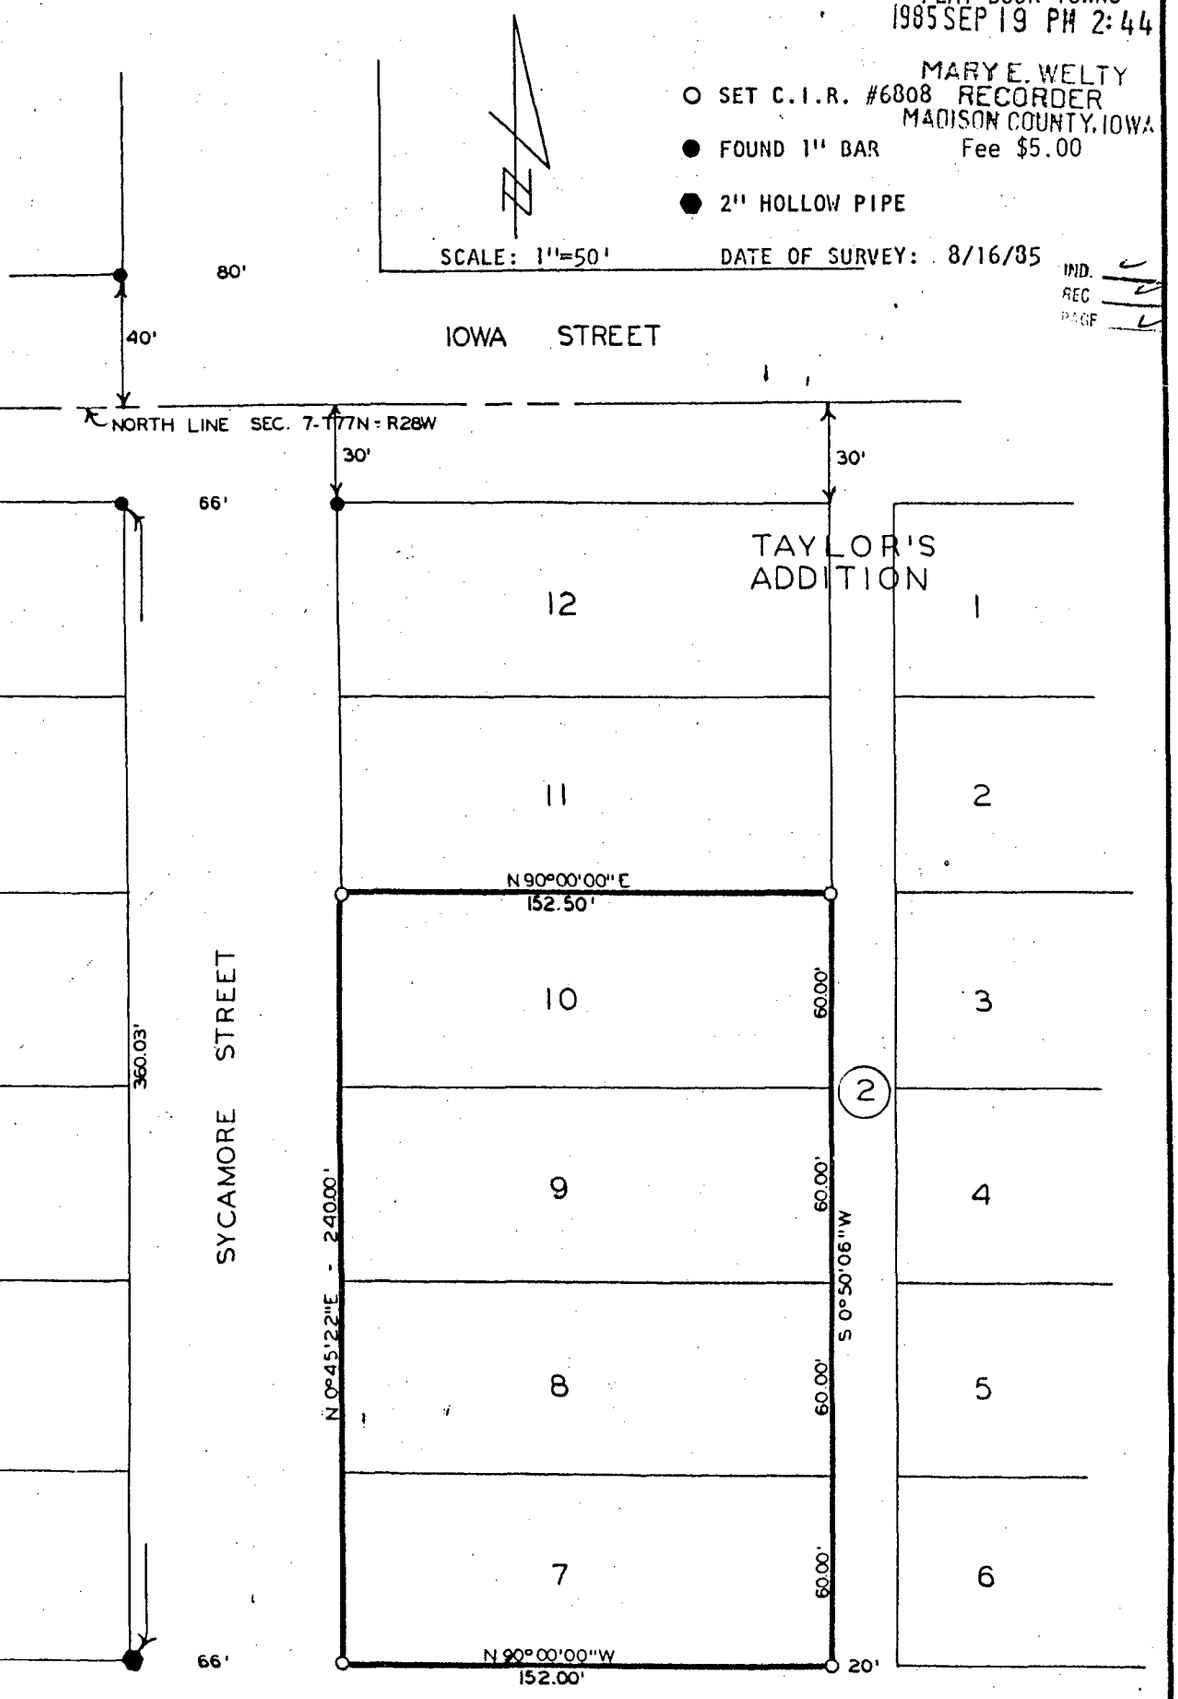

I HEREBY CERTIFY THAT THIS PLAN, SURVEY, OR REPORT WAS PREPARED BY ME OR UNDER MY DIRECT PERSONAL SUPERVISION AND THAT I AM A DULY REGISTERED PROFESSIONAL ENGINEER AND LAND SURVEYOR UNDER THE LAWS OF THE STATE OF IOWA
SIGNED DATE
8/26/85
J. M. Hochstetler P.E. & L.S. Iowa Reg. No. 6808

VANCE & HOCHSTETLER, P.C.
CONSULTING ENGINEERS
71 JEFFERSON STREET
WINTERSET, IOWA 50273