
PLAT OF A SURVEY MADE FOR ANNE SCHOLTEN
OF LOT-2 IN BLOCK-19 OF WEST ADDITION
TO THE CITY OF WINTERSET, MADISON COUNTY, IOWA

FILED NO. 383
BOOK 2 PAGE 2
PLAT BOOK TOWNS
1985 AUG 26 AM 8:05
MARY E. WELTY
RECORDER
MADISON COUNTY, IOWA
Fee $5.00

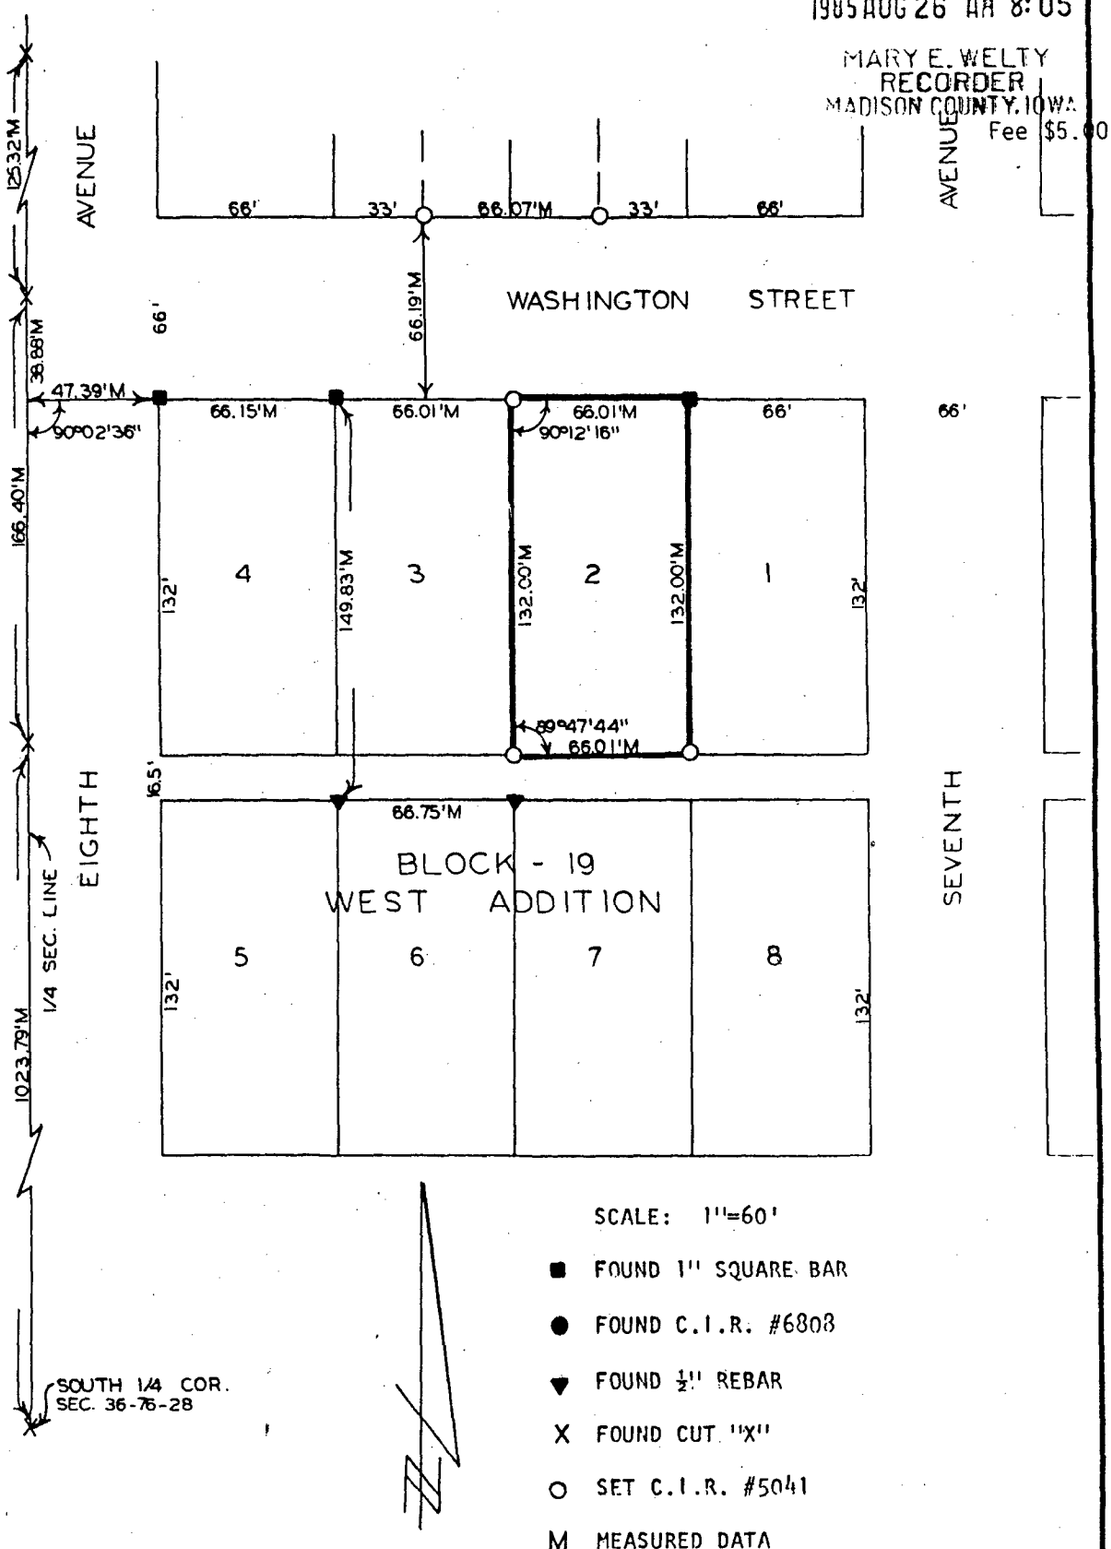


SCALE: 1"=60'

■ FOUND 1" SQUARE BAR

● FOUND C.I.R. #6808

▼ FOUND ½" REBAR

X FOUND CUT "X"

○ SET C.I.R. #5041

M MEASURED DATA

I HEREBY CERTIFY THAT THIS PLAN, SPECIFICATION, PLAT, MAP, SURVEY OR REPORT WAS MADE BY ME OR UNDER MY DIRECT PERSONAL SUPERVISION AND THAT I AM A DULY REGISTERED PROFESSIONAL ENGINEER AND LAND SURVEYOR UNDER THE LAWS OF THE STATE OF IOWA

SIGNED DATE

Charles T. Vance 13 Aug 1985

Charles T. Vance, P.E. & L.S. Iowa Reg. No. 5041

VANCE & HOCHSTETLER, P.C.
CONSULTING ENGINEERS
71 JEFFERSON STREET
WINTERSET, IOWA 50273