
PLAT OF SURVEY FOR GERALD LUCE
OF LOT 5, BLOCK 8, HARTMAN & YOUNG ADDITION
TO THE CITY OF ST. CHARLES, MADISON COUNTY, IOWA

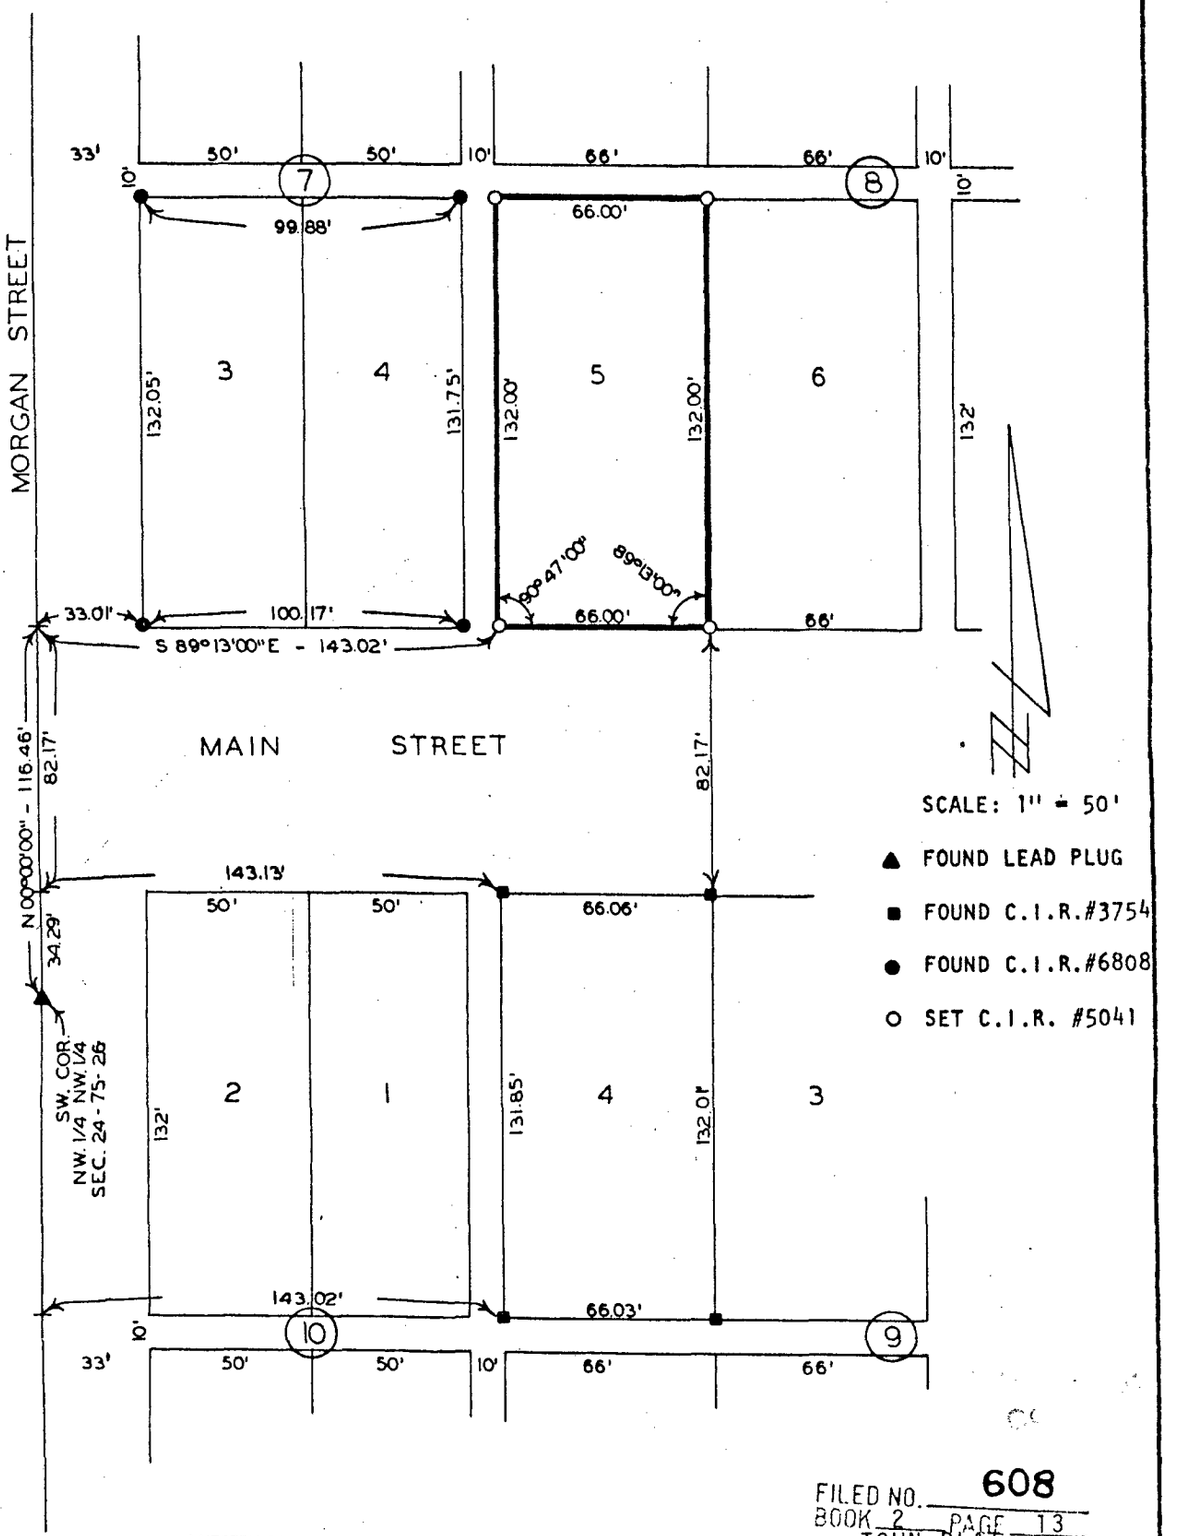

I HEREBY CERTIFY THAT THIS PLAN, SPECIFICATION, PLAT, MAP, SURVEY OR REPORT WAS MADE BY ME OR UNDER MY DIRECT PERSONAL SUPERVISION AND THAT I AM A DULY REGISTERED PROFESSIONAL ENGINEER AND LAND SURVEYOR UNDER THE LAWS OF THE STATE OF IOWA

SIGNED

DATE 4 Sept. 1986.

Charles T. Vance, P.E. & L.S. Iowa Reg. No. 5041

FILED NO. 608
BOOK 2 PAGE 13
TOWN PLAT
1986 SEP 24 AM 11:27

MARY E. WELTY
RECORDER
MADISON COUNTY, IOWA
Fee $5.00

VANCE & HOCHSTETLER, P.C.
CONSULTING ENGINEERS
71 JEFFERSON STREET
WINTERSET, IOWA 50273