A PLAT OF SURVEY FOR NATHAN ALLEN OF LOT 4, BLOCK 18 OF LAUGHRIDGE & CASSIDAY'S ADDITION TO THE CITY OF WINTERSET, IOWA.

FILED NO. 1806
BOOK 2 PAGE 262
95 DEC 29 PM 2:42
MICHELLE UTSLER
RECORDER
MADISON COUNTY, IOWA
REC $ 5.00
AUD $
R.M.F. $ 1.00
COMPUTER ✓
RECORDED ✓
COMPARED ✓

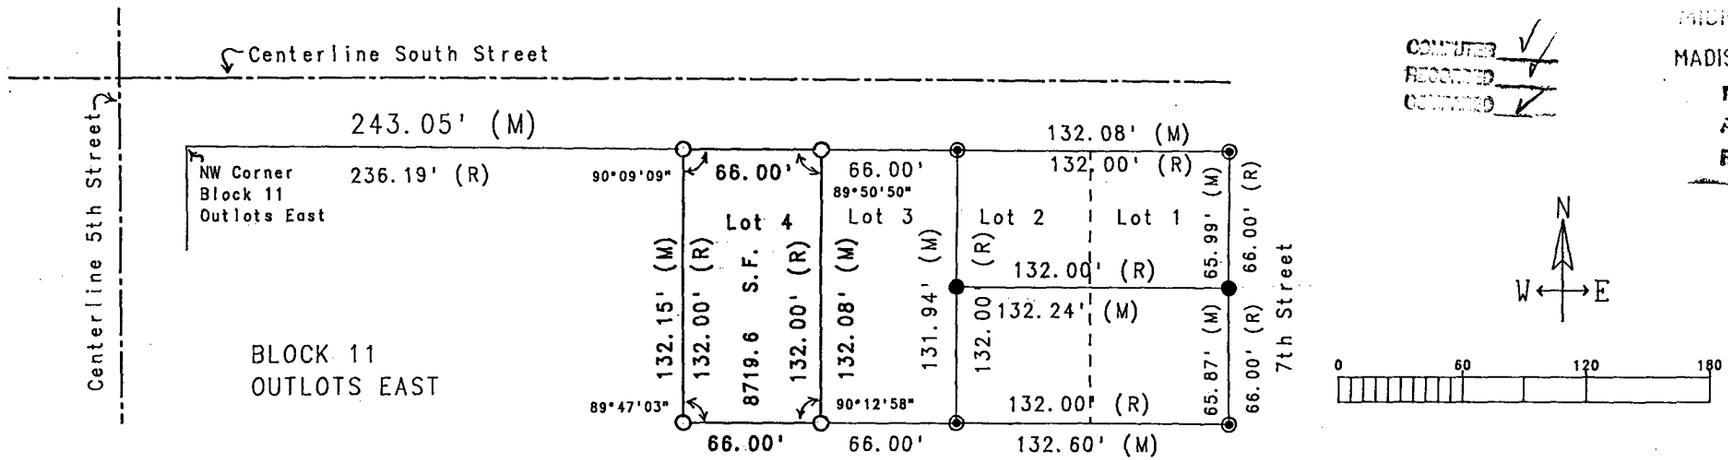

BLOCK 18
LAUGHRIDGE & CASSIDAY'S ADD'N.

LEGEND

- ⊙ Found 1/2" Iron Rod
- ● Found CIR #5041
- ○ Set CIR #6808
- —·—·— Centerline Existing Street
- (R) Recorded dimension
- (M) Measured dimension

I HEREBY CERTIFY THAT THIS PLAN, SPECIFICATION, PLAT, MAP, SURVEY OR REPORT WAS MADE BY ME OR UNDER MY DIRECT PERSONAL SUPERVISION AND THAT I AM A DULY REGISTERED PROFESSIONAL ENGINEER AND LAND SURVEYOR UNDER THE LAWS OF THE STATE OF IOWA

SIGNED J.M. Hochstetler DATE 11/13/95

J.M. Hochstetler, IA Reg. No. 6808
My Registration Expires December 31, 19 95

PROFESSIONAL ENGINEER REGISTERED J. M. HOCHSTETLER 6808 IOWA LAND SURVEYOR

ALLEN SURVEY
NOVEMBER 10, 1995
SCALE: 1" = 60'

VANCE & HOCHSTETLER, PC
CONSULTING ENGINEERS
71 JEFFERSON STREET
WINTERSET, IA, 50273
PH. (515) 462-3995