FILED NO. 000849
BOOK 2 PAGE 410
99 AUG 27 PM 2:46
MICHELLE UTSLER
RECORDER
MADISON COUNTY, IOWA

COMPUTER ✓
RECORDED ✓
COMPARED ✓

REC $ 5.00
AUD $
R.M.F. $ 1.00

VANCE & HOCHSTETLER, P.C. CONSULTING ENGINEERS, WINTERSET, IOWA (515) 462-3995
CHARLES T. VANCE, 110 WEST GREEN ST., WINTERSET, IOWA 50273
JAMES M HOCHSTETLER, 110 WEST GREEN ST., WINTERSET, IOWA 50273

AMENDED WINTERSET CEMETERY 1998 ADDITION

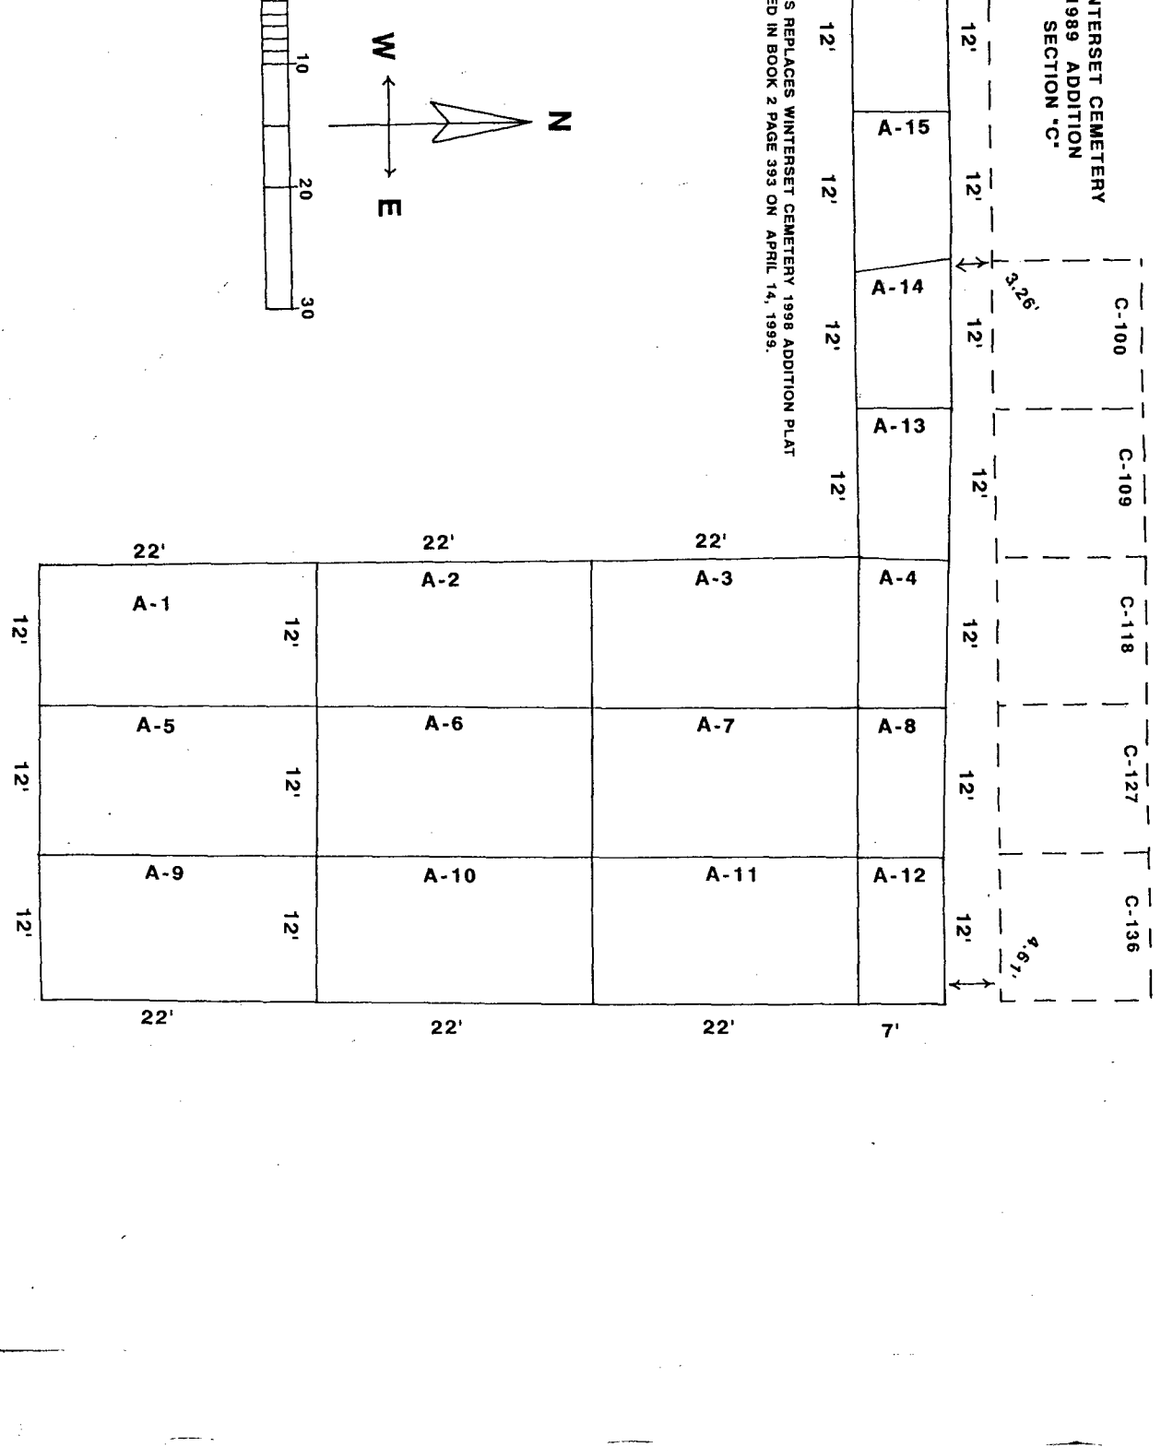

NOTE: THIS REPLACES WINTERSET CEMETERY 1998 ADDITION PLAT FILED IN BOOK 2 PAGE 393 ON APRIL 14, 1999.