

FILED NO. 2053
BOOK 2 PAGE 190
Farm Plat
90 APR 12 PM 2:01
MARY E WELTY
RECORDER
MADISON COUNTY, IOWA
Fee $10.00
(Continued on following page)

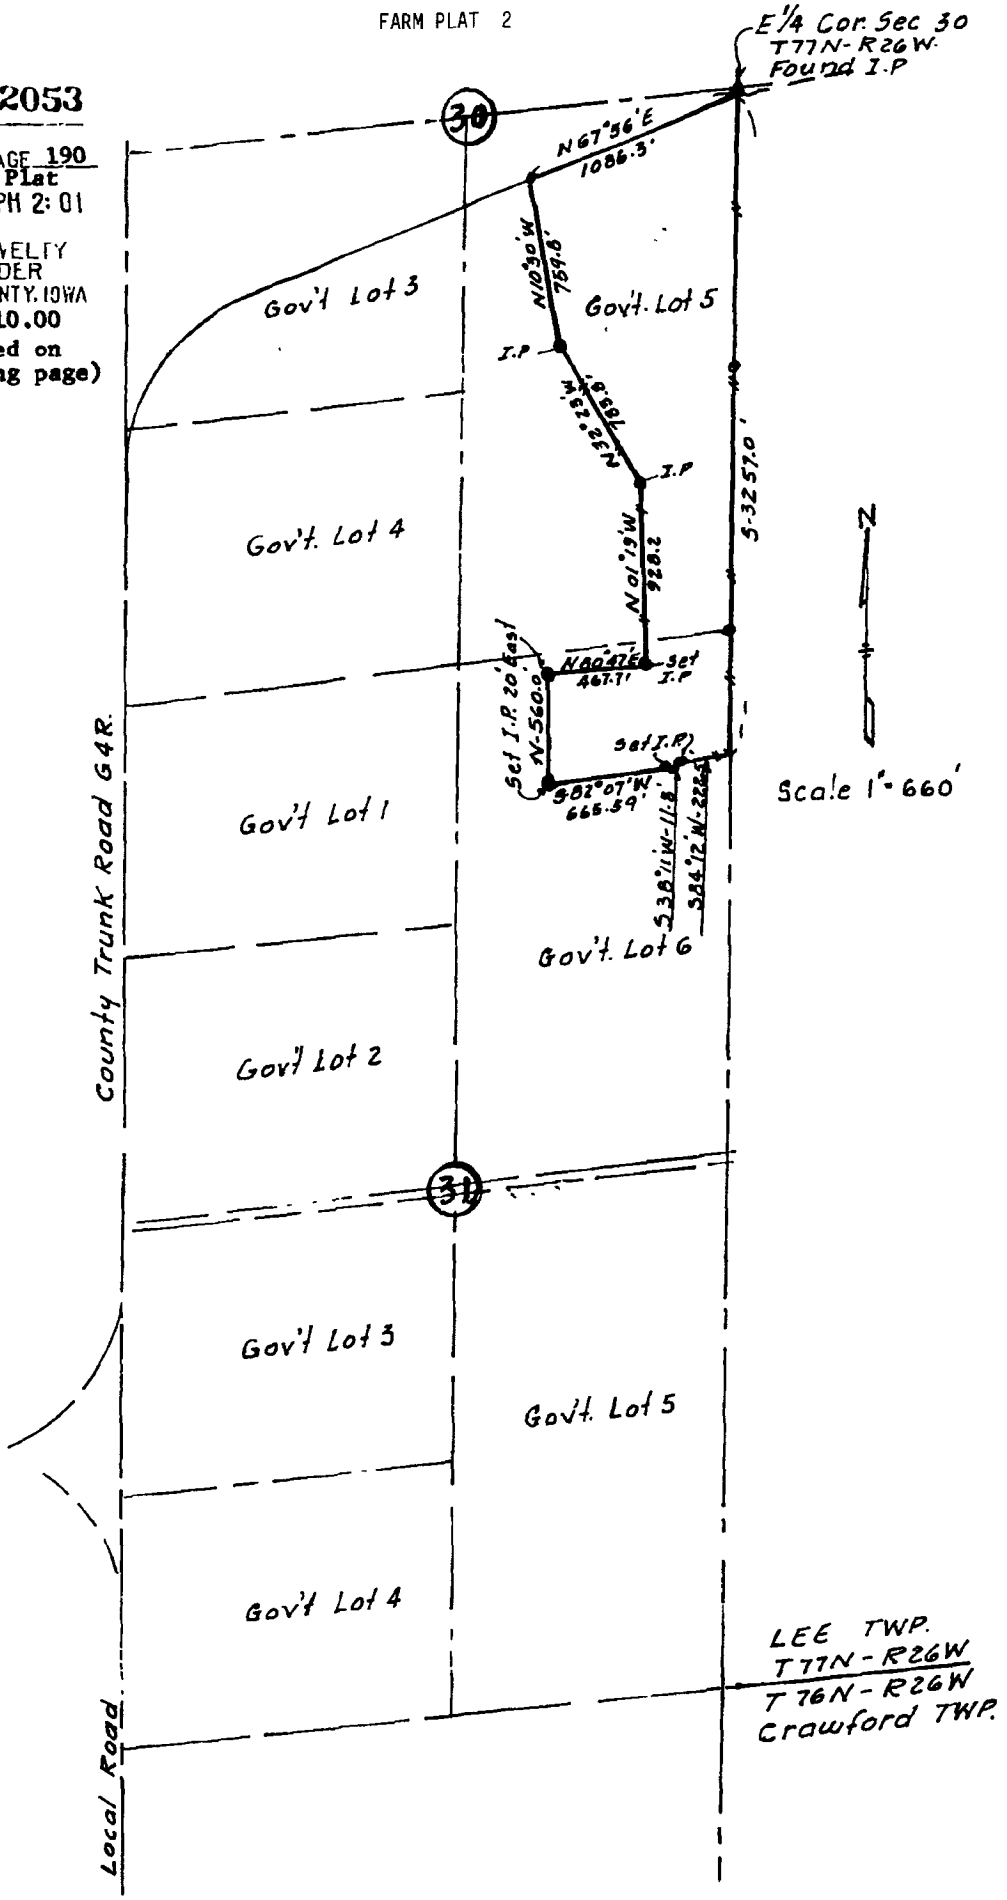

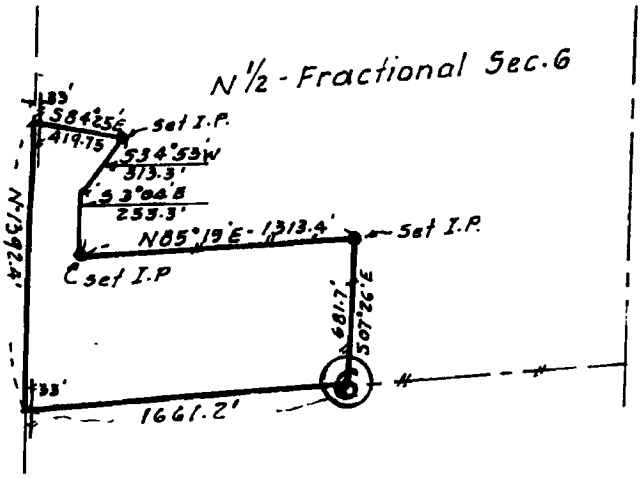

Land Description.

In Fractional Section 30, T77N-R26W of the 5th P.M. Madison County Iowa the following: Gov't. Lots 3 & 5 lying south of County Trunk Road G4R and all of Gov't Lot 4.- and All of Fractional Section 31, T77N-R26W of the 5th P.M., Madison County Iowa, except the following: Beginning 50.91 ft. south of the E¼ corner of Frac. Section 30, thence South 3257.0 ft., thence S84°12'W-222.5ft., thence S38°11'W-11.8ft, thence S82°07'W-665.59 ft., thence North 560.0ft., thence N80°47'E-467.7 ft., thence N01°19'W-928.2 ft., thence N32°23'W-783.8 ft, thence N10°30'W-759.8ft., thence N67°56'E-1086.3 ft., to point of beginning, containing 51.85 acres more or less, Subject to existing highway & other easements of record.

Also

The N½ of Fractional Section 6 in Twp. 76 North, Range 26 West of the 5th P.M. Madison County Iowa, except the following: Beginning at a point 33ft. west of corner post in S.W. corner of said N½ of Fract. Section 6, thence north 1392.4 ft. to a point 33 ft. west of corner post, thence S 84°25'E - 419.75 ft., thence S 34°53'W-313.3 ft., thence S.3°04'E. 255.3 ft., thence N 85°19'E-1313.4 ft., thence S 07°26'E-681.7 ft., thence westerly 1661.2 ft. to point of beginning, containing 31.27 acres more or less, subject to existing highway and other easements of record.

I hereby certify that this plan, specification, or report was prepared by me or under my direct personal supervision and that I am a duly registered Professional Engineer under the laws of the State of Iowa.

Signed Richard Fleig Date 9-21 19 79

RICHARD FLEIG, P. E. Iowa Reg. No. 6134

RICHARD FLEIG REGISTERED 6134 IOWA PROF. ENGR. & LAND SURVEYOR