
PLAT OF SURVEY FOR MIKE BARR IN THE NE. 1/4 OF THE SW. 1/4 OF SECTION 29, T76N, R26W OF THE 5TH P.M., MADISON COUNTY, IOWA

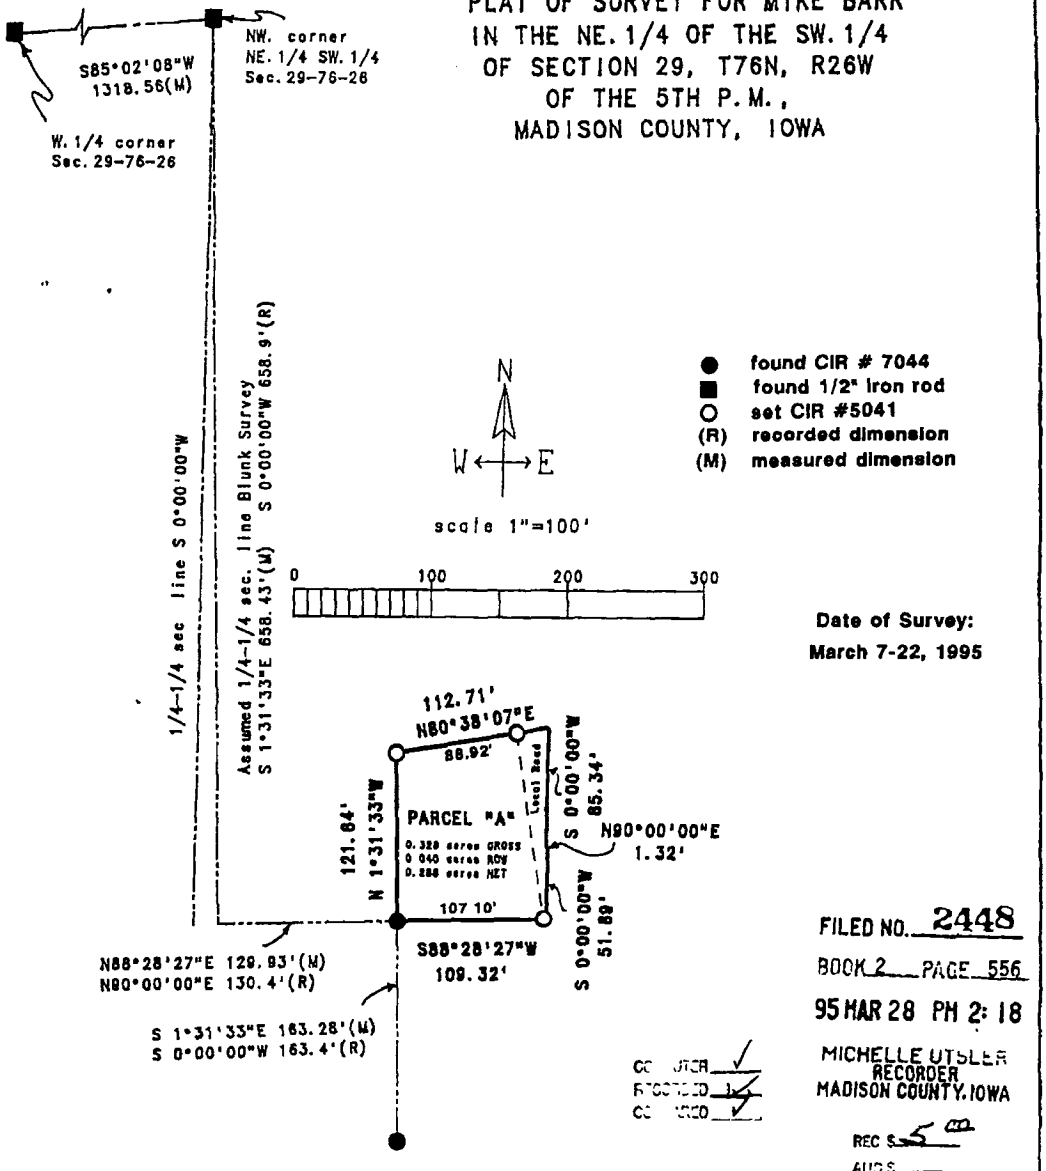

Date of Survey:
March 7-22, 1995

FILED NO. 2448
BOOK 2 PAGE 556
95 MAR 28 PM 2:18
MICHELLE UTSLER
RECORDER
MADISON COUNTY, IOWA
REC $ 5.00
AUD $
R.M.F $ 1.00

CC JTCR ✓
RECORDED ✓
CC VRCD ✓

Parcel "A" located in the Northeast Quarter of the Southwest Quarter of Section 29, Township 76 North, Range 26 West of the 5th Principal Meridian, Madison County, Iowa, more particularly described as follows:

Commencing at the Northwest corner of the NE. 1/4 of the SW. 1/4 of Section 29, T76N, R26W of the 5th P.M., Madison County, Iowa; thence South 01°31'33" East 658.43 feet; thence North 88°28'27" East 129.93 feet to the Point of Beginning; thence North 01°31'33" West 121.84 feet; thence North 80°38'07" East 112.71 feet; thence South 00°00'00" West 85.34 feet; thence North 90°00'00" East 1.32 feet; thence South 00°00'00" West 51.89 feet; thence South 88°28'27" West 109.32 feet to the Point of Beginning. Said Parcel "A" contains 0.328 acres, including 0.040 acres of Local Road right of way.

PROFESSIONAL ENGINEER REGISTERED CHARLES T. VANCE 5041 IOWA LAND SURVEYOR

I HEREBY CERTIFY THAT THIS PLAN, SPECIFICATION, PLAT, MAP, SURVEY OR REPORT WAS MADE BY ME OR UNDER MY DIRECT PERSONAL SUPERVISION AND THAT I AM A DULY REGISTERED PROFESSIONAL ENGINEER AND LAND SURVEYOR UNDER THE LAWS OF THE STATE OF IOWA

SIGNED Charles T Vance DATE 23 March, 1995

Charles T Vance, P.E. & L.S. Iowa Reg. No. 5041
My Registration Expires December 31, 19 95

VANCE & HOCHSTETLER, P C
CONSULTING ENGINEERS
71 JEFFERSON
WINTERSET, IOWA 50273