
State of Iowa } ss.
Polk County }

I Hoyt Sherman. Assignee in Bankruptcy of the estate of B. F. Allen hereby declare and make known that the Plat of the South half of the South East Quarter of Section Six (6) Township Seventy seven (77) Range Twenty eight (28) Madison County Iowa hereto annexed is made in accordance with the provisions of Chapter Twelve (12) Section Five Hundred and Sixty seven (567) of the Code. that the length and variation of all lines, and the dimensions of all Lots are as thereon shown, and that the Lots are numbered from 1 to 4 both inclusive.

Hoyt Sherman - Assignee.

OFFIC
OF
S½ OF
T 77
MADISON CO

Scale 150 ft

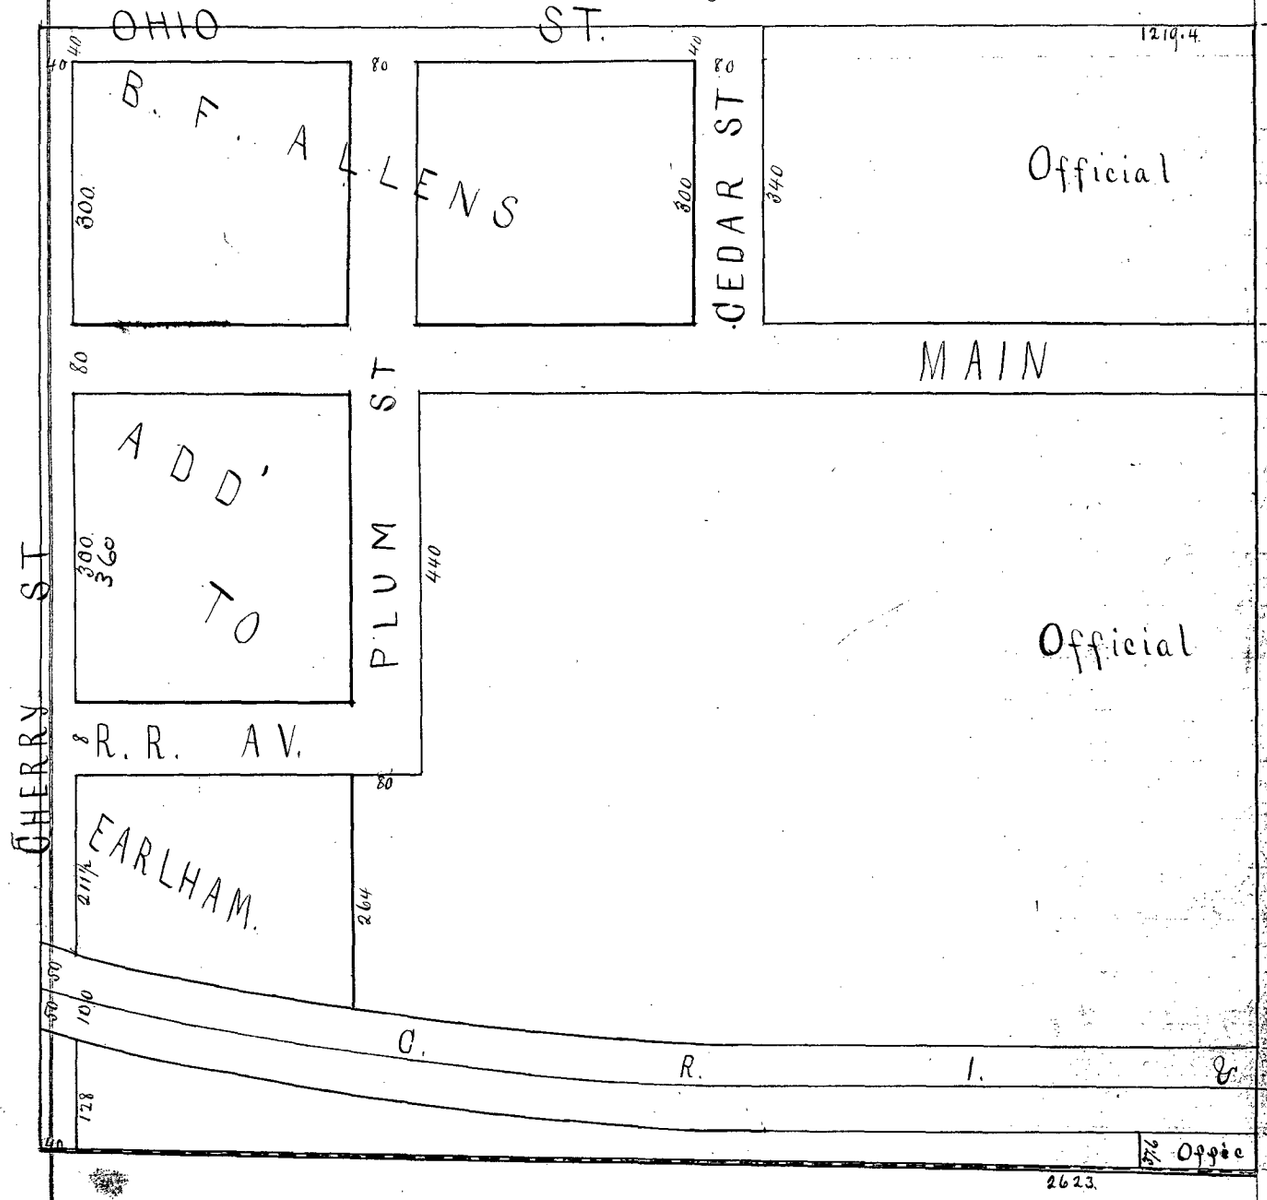

AL PLAT
HE
SE¼ SEC 6
R 28
NTY IOWA.


1 inch

State of Iowa } ss.
Boon County }

On this first day of June AD 1877 before me Cyrus Kirk, a Notary Public in and for said County in person appeared Henry Sherman Assignee in Bankruptcy of the estate of D. F. Allen to me personally known to be such officer and acknowledged the execution of the foregoing declaration to be his free and voluntary act in his capacity as Assignee and for the uses and purposes therein mentioned.

Notarial Seal

Cyrus Kirk
Notary Public.

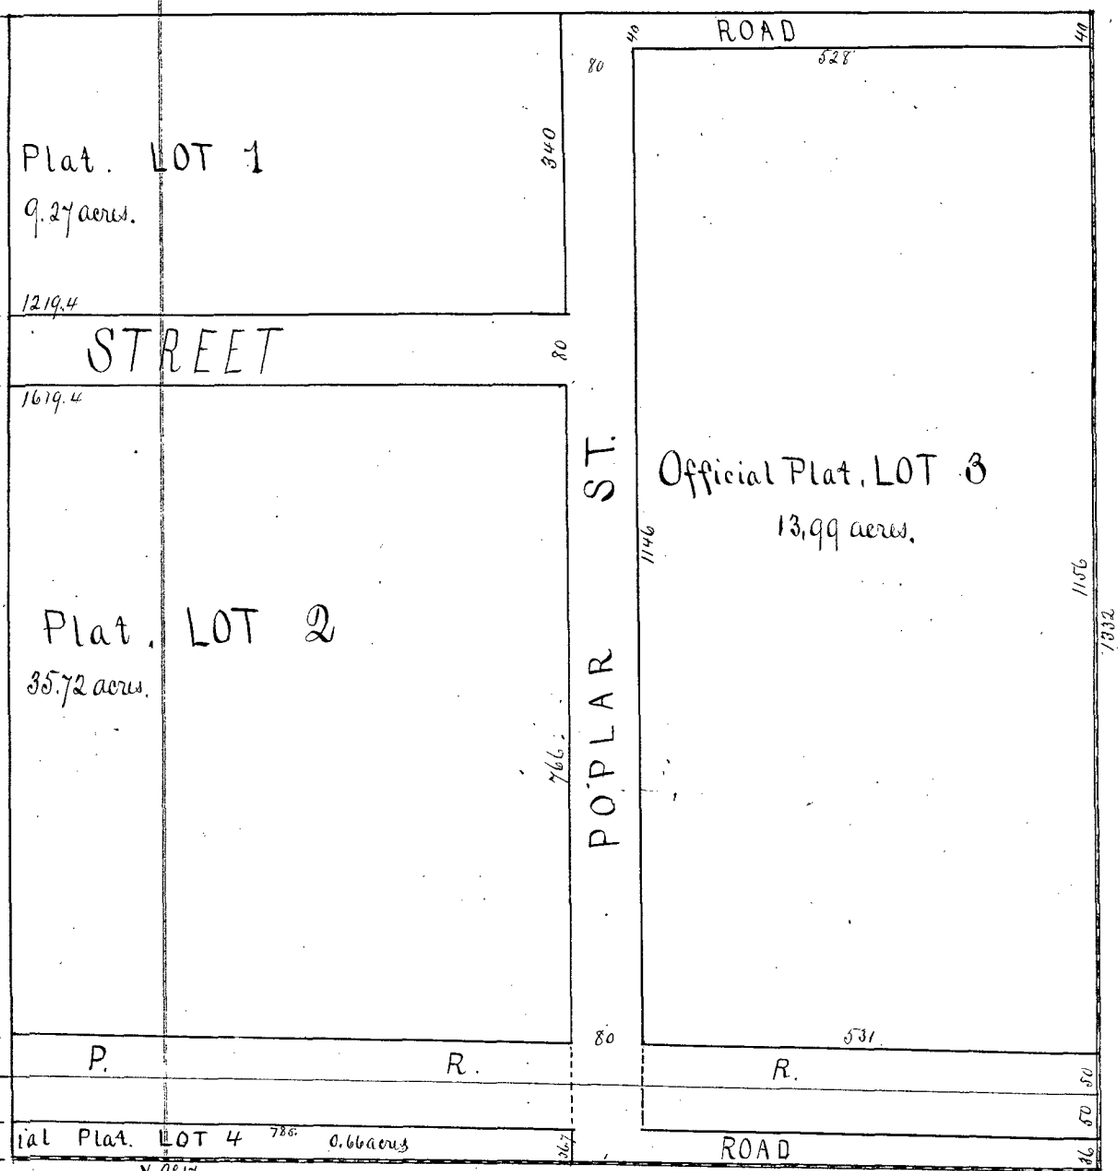

I hereby certify that the above Plat is correct.

County Surveyor

Filed for record the 22d day of June AD 1877 @ 8 o'clock AM
J. W. Graham Recorder for J. H. Hunsaker Esq.