NO. 1720
FILED DEC. 22, 1971 AT 3.55 PM
BOOK 1 - PAGE 82 FEE $2.50
Mary E. Welty, RECORDER

FOR DEDICATION, CERTIFICATES & RESOLUTION SEE DEED REC. 44 - PAGE 583.


LEGAL DESCRIPTION:

BEING AN OFFICIAL PLAT OF THE FOLLOWING DESCRIBED PROPERTY: THE NORTH 340 FEET OF THE EAST 150 FEET OF THE WEST 530 FEET OF THE NW¼ OF THE SE¼, SECTION 6, T77N, R28W OF THE FIFTH PRINCIPAL MERIDIAN, NOW BEING IN AND FORMING A PART OF THE TOWN OF EARLHAM, MADISON COUNTY, IOWA, CONTAINING 1.17 ACRES, MORE OR LESS.

DUANE McCLELLAND
CONSULTING ENGINEER
328 E. Miller, Des Moines, Iowa 50315

Project: HUNTER'S FIRST ADDITION
Location: EARLHAM, IOWA

Draftsman: mmt Scale 1" = 50' Date 6/9/71
WORK ORDER 260 FILE NO. C031

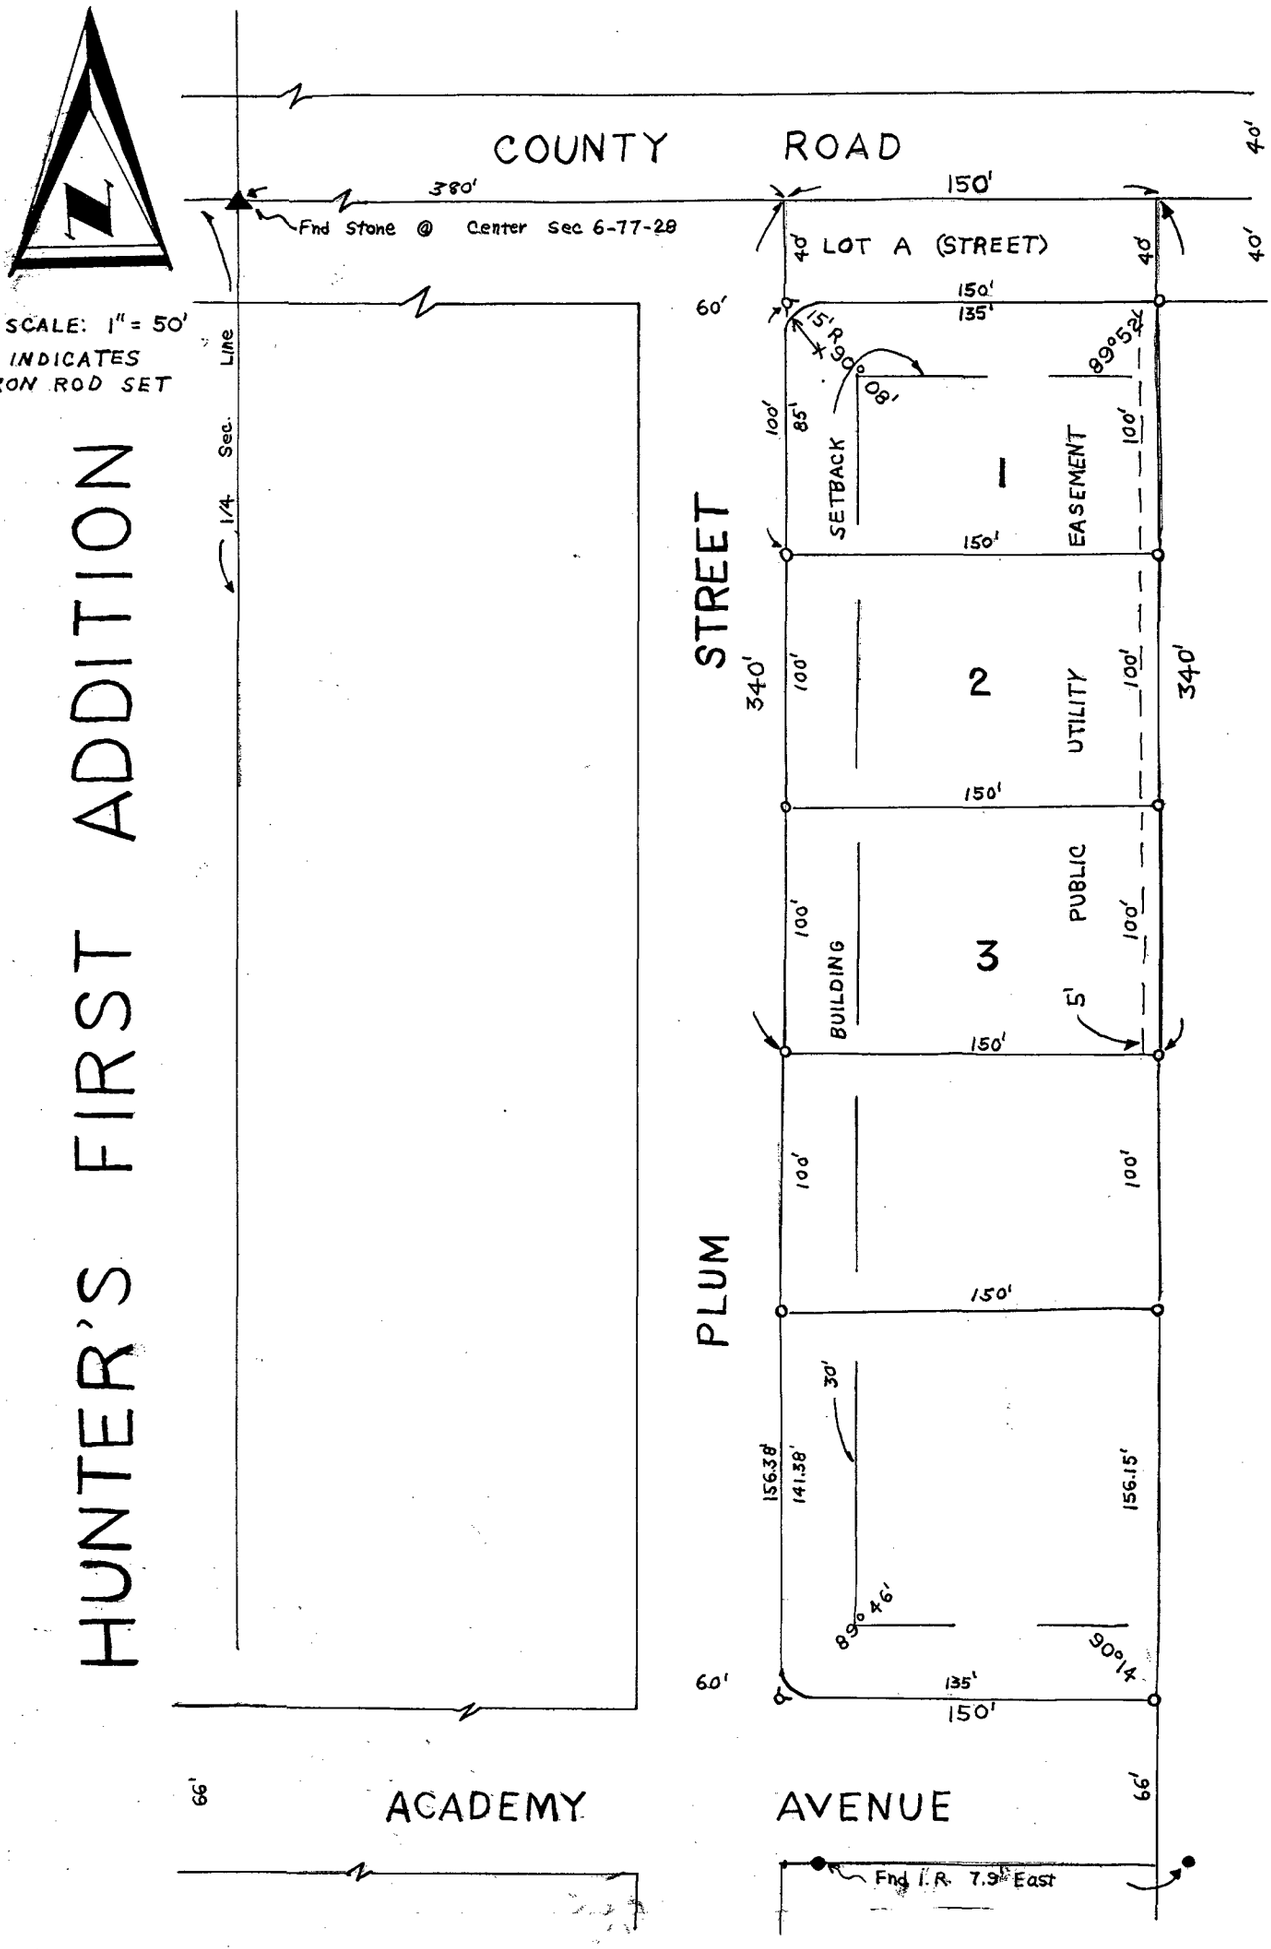

CERTIFICATION:

I HEREBY CERTIFY THAT THIS PLAT AND SURVEY WAS MADE BY ME, OR UNDER MY DIRECT PERSONAL SUPERVISION, AND THAT I AM A DULY REGISTERED LAND SURVEYOR UNDER THE LAWS OF THE STATE OF IOWA.

Duane McClelland JUNE 9, 1971

(SEAL OF REG. LAND SURVEYOR)

DUANE MCCLELLAND PE & LS NO. 4683