
LEGAL DESCRIP

BEING AN AUDITORS PL
1/4 OF THE NE 1/4 OF
THE FIFTH PRINCIPAL
A PART OF THE CITY O
CONTAINING 5.17 ACRE

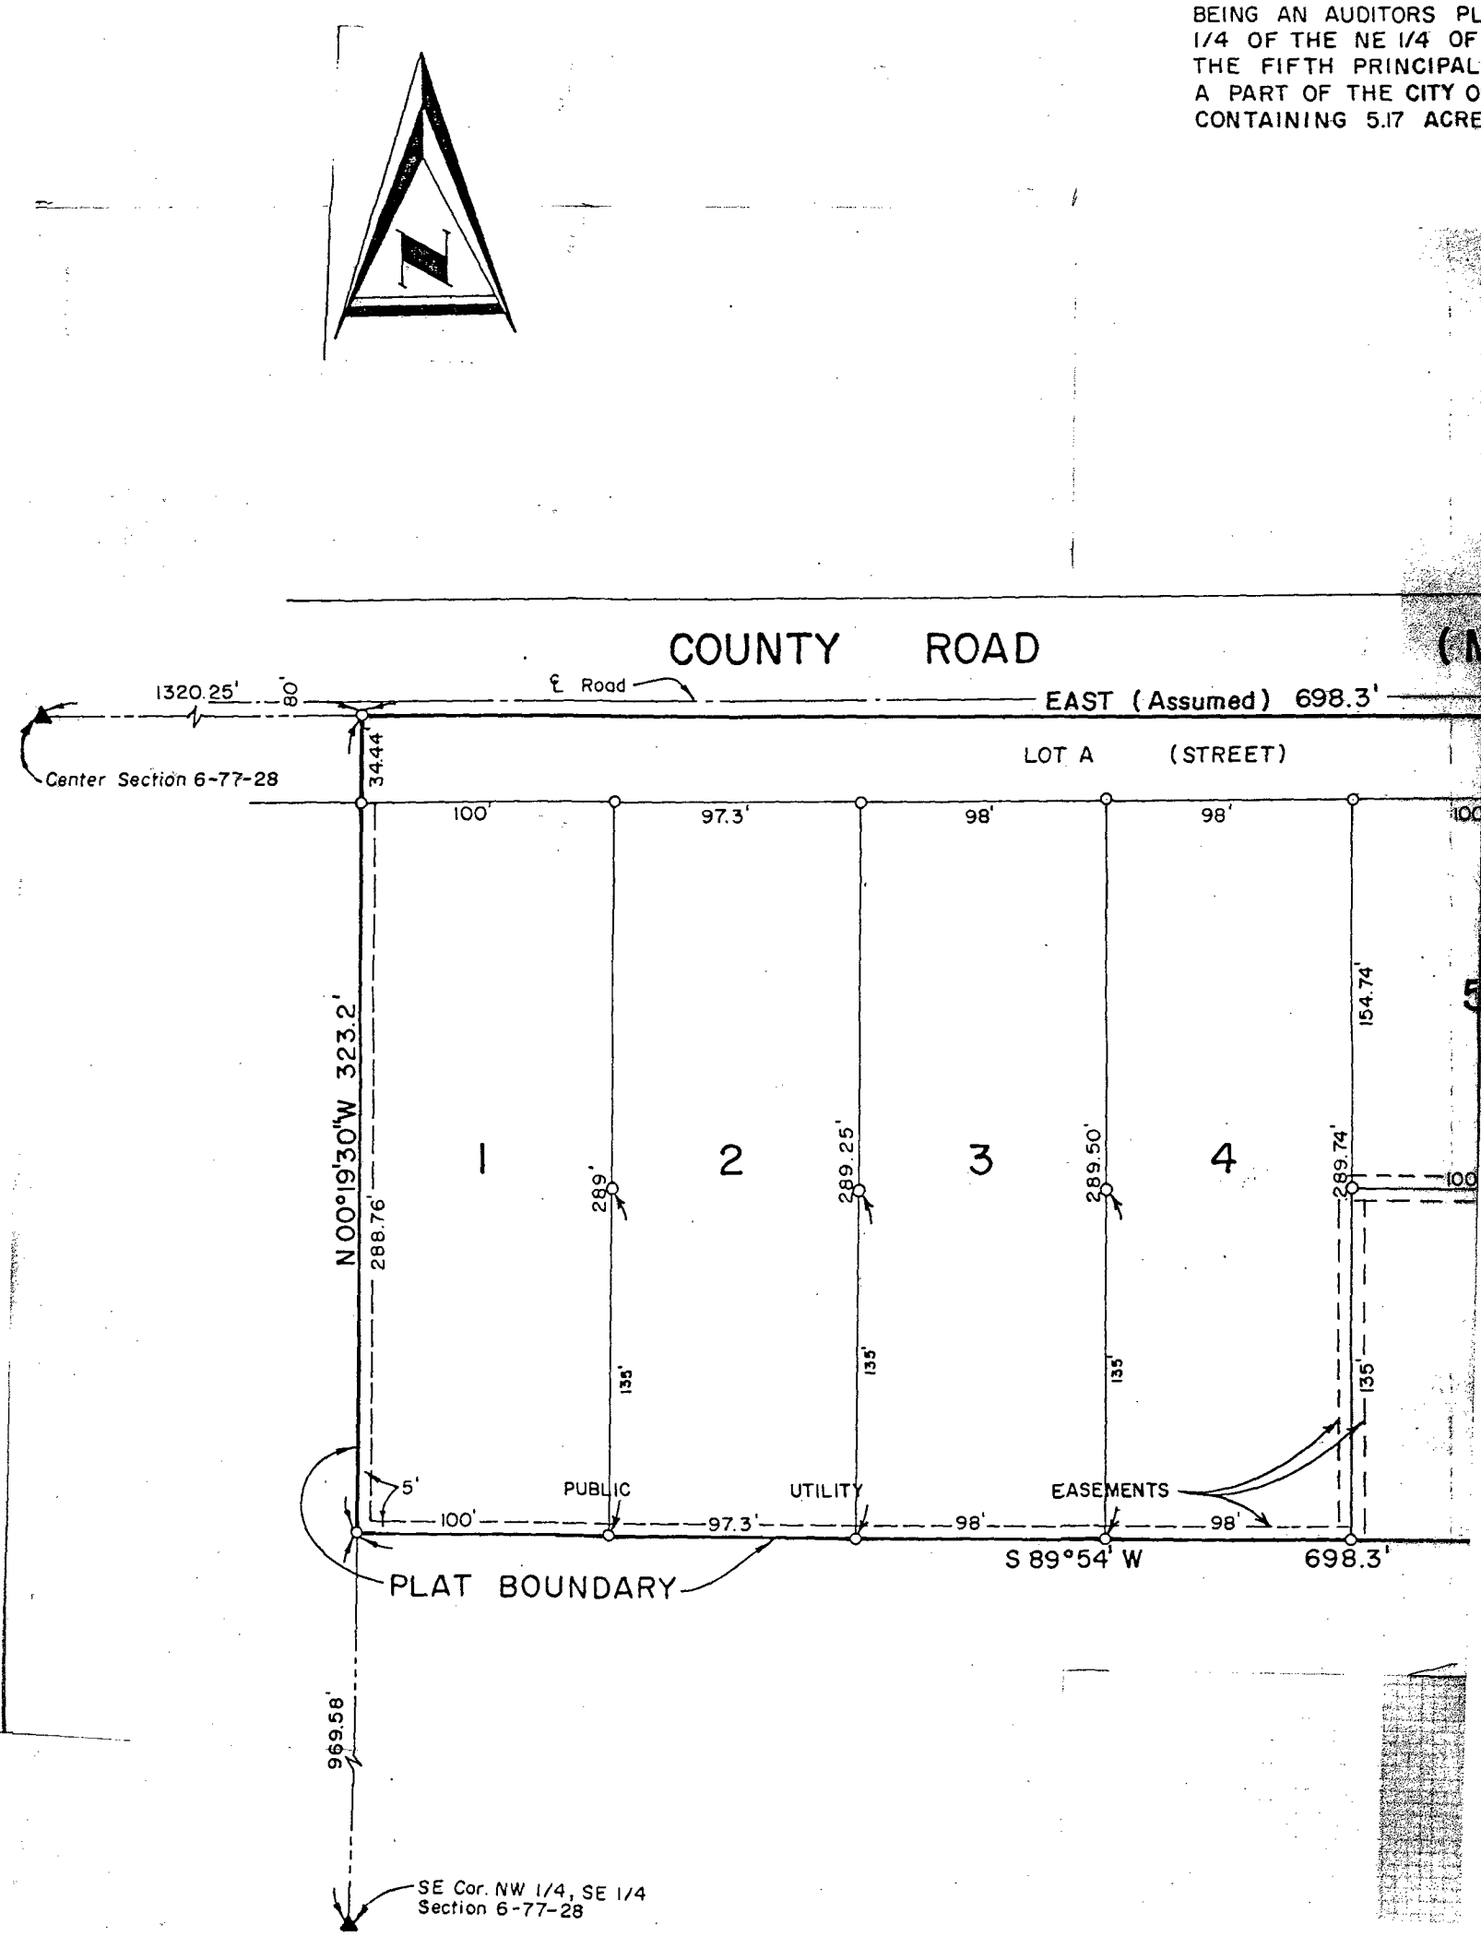


Auditors Notice & Certificate Deed Rec 46-536

ION:

T OF THE WEST 698.3 FEET OF THE NORTH
THE SE 1/4 OF SECTION 6, T77N, R28W OF
MERIDIAN, ALL NOW BEING IN AND FORMING
EARLHAM, MADISON COUNTY, IOWA, AND
, MORE OR LESS.

FILED NO. 944
BOOK 1 PAGE 89
1975 JUL 10 PM 4:34
MARY E. WELTY
RECORDER
MADISON COUNTY, IOWA
Total fee $8.50

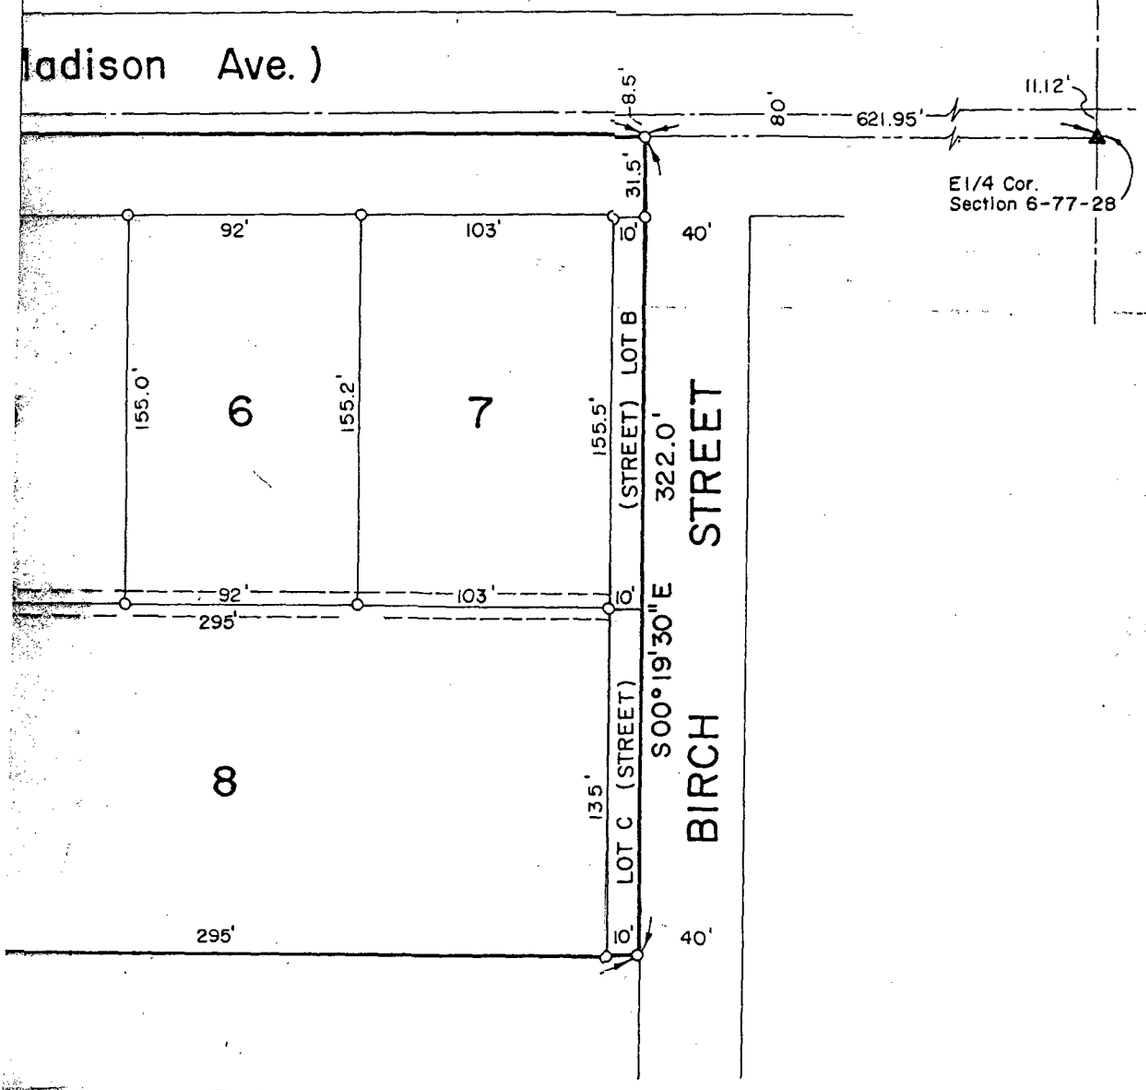

COOK'S ADDITION
EARLHAM, IOWA

FINAL PLAT

Location: Madison Ave County Road and Birch St., Earlham, Iowa
Draftsman: SPR | Scale: 1" = 50' | Date: 11/16/73
Work Order: 515-3 | File No. C-072-2

DUANE McCLELLAND
Consulting Engineer
4007 SE 13th Street
Des Moines, Iowa 50315

I hereby certify that this plat, map, survey or report was made by me or under my direct personal supervision and that I am a duly registered Land Surveyor under the laws of the State of Iowa.
Signed _____ Date Nov. 16, 1973
DUANE McCLELLAND, L.S. Iowa Reg. No. 4683

DUANE McCLELLAND 4683 IOWA LAND SURVEYOR PROF. ENGR.

ORIGINAL PLAT ON FILE