
EIMINS ADDITI

EARLHAI

COUNTY R

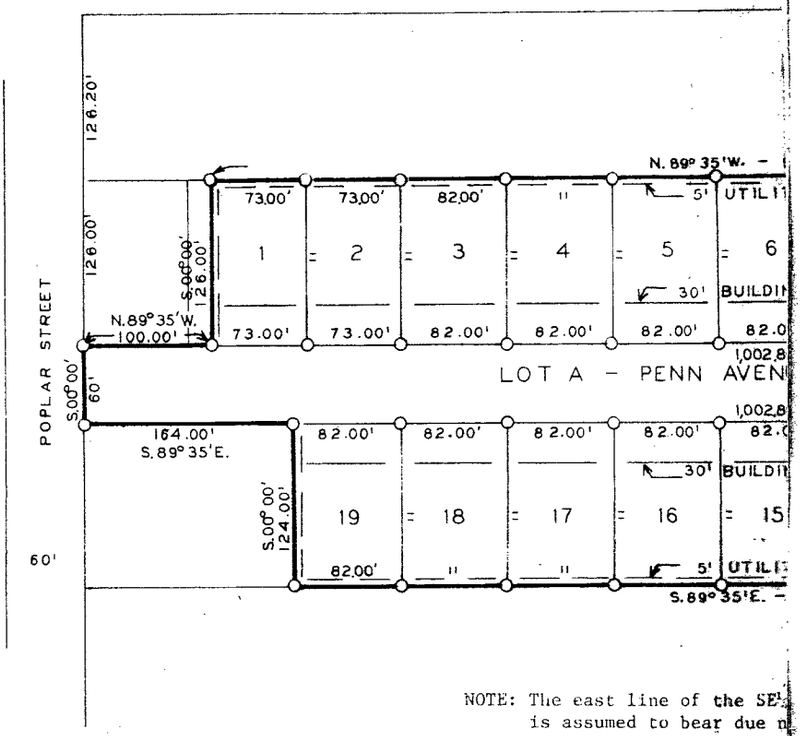

NOTE: The east line of the SE¼ is assumed to bear due n


DESCRIPTION:
Commencing at the E¼ cor. of Sec. 1-T7 S.00°00' 159.20 feet, thence N.89°35' beginning. Thence continuing N.89°35' 126.00 feet, thence N.89°35'W. 100.00 feet along the east line of POPLAR STR feet, thence S.00°00' 124.00 feet, the thence N.00°00' 124.00 feet, thence S. thence N.00°00' 186.00 feet along the to the point of beginning. Said parce

FILED NO. 727
BOOK 1 PAGE 244
Town Plat
1978 OCT -5 PM 2:32

MARY E. WELTY
RECORDER
MADISON COUNTY, IOWA
Fee $3.00
FOR DEDICATION, CERTIFICATES & RESOLUTIONS
SEE DEED REC. 48-565

...N - PLAT TWO

..., IOWA

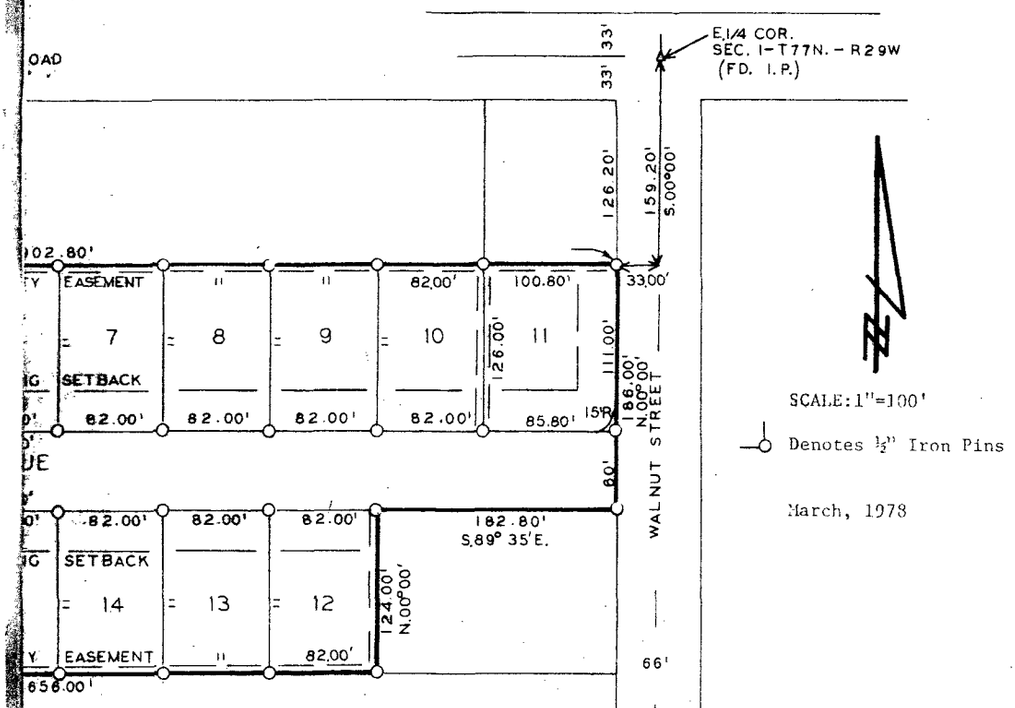

SCALE: 1"=100'

Denotes ½" Iron Pins

March, 1978

...of Sec. 1-77-29
...rth and south.

...N-R29W of the 5th P.M., thence
...33.00 feet to the point of
...902.80 feet, thence S.00°00'
...feet, thence S.00°00' 60.00
...ET, thence S.89°35'E. 164.00
...nce S.89°35'E. 656.00 feet,
...89°35'E. 182.80 feet,
...west line of WALNUT STREET
...l contains 5.86 Acres.

Approved September 5, 1978
by the Earlham City Council.
Carolyn Treadway, Clerk

...TOWN SEAL

I HEREBY CERTIFY THAT THIS PLAN, SPECIFICATION, PLAT, MAP, SURVEY OR REPORT WAS MADE BY ME OR UNDER MY DIRECT PERSONAL SUPERVISION AND THAT I AM A DULY REGISTERED PROFESSIONAL ENGINEER AND LAND SURVEYOR UNDER THE LAWS OF THE STATE OF IOWA.

SIGNED Charles T. Vance, P.E. & L.S.

DATE 1 Sept. 1978

Iowa Reg. No. 5041

EIVINS ADDITION - PLAT TWO

ROLLIN I. EIVINS
920 WALNUT ST.
EARLHAM, IOWA 50072

VANCE & HOCHSTETLER, P.C.
CONSULTING ENGINEERS
71 E. JEFFERSON ST.
WINTERSET, IOWA 50273