
# PLAT OF A SURVEY MADE FOR PAUL TURNER IN BLOCK FIVE IN THE ORIGINAL TOWN OF EARLHAM, MADISON COUNTY, IOWA

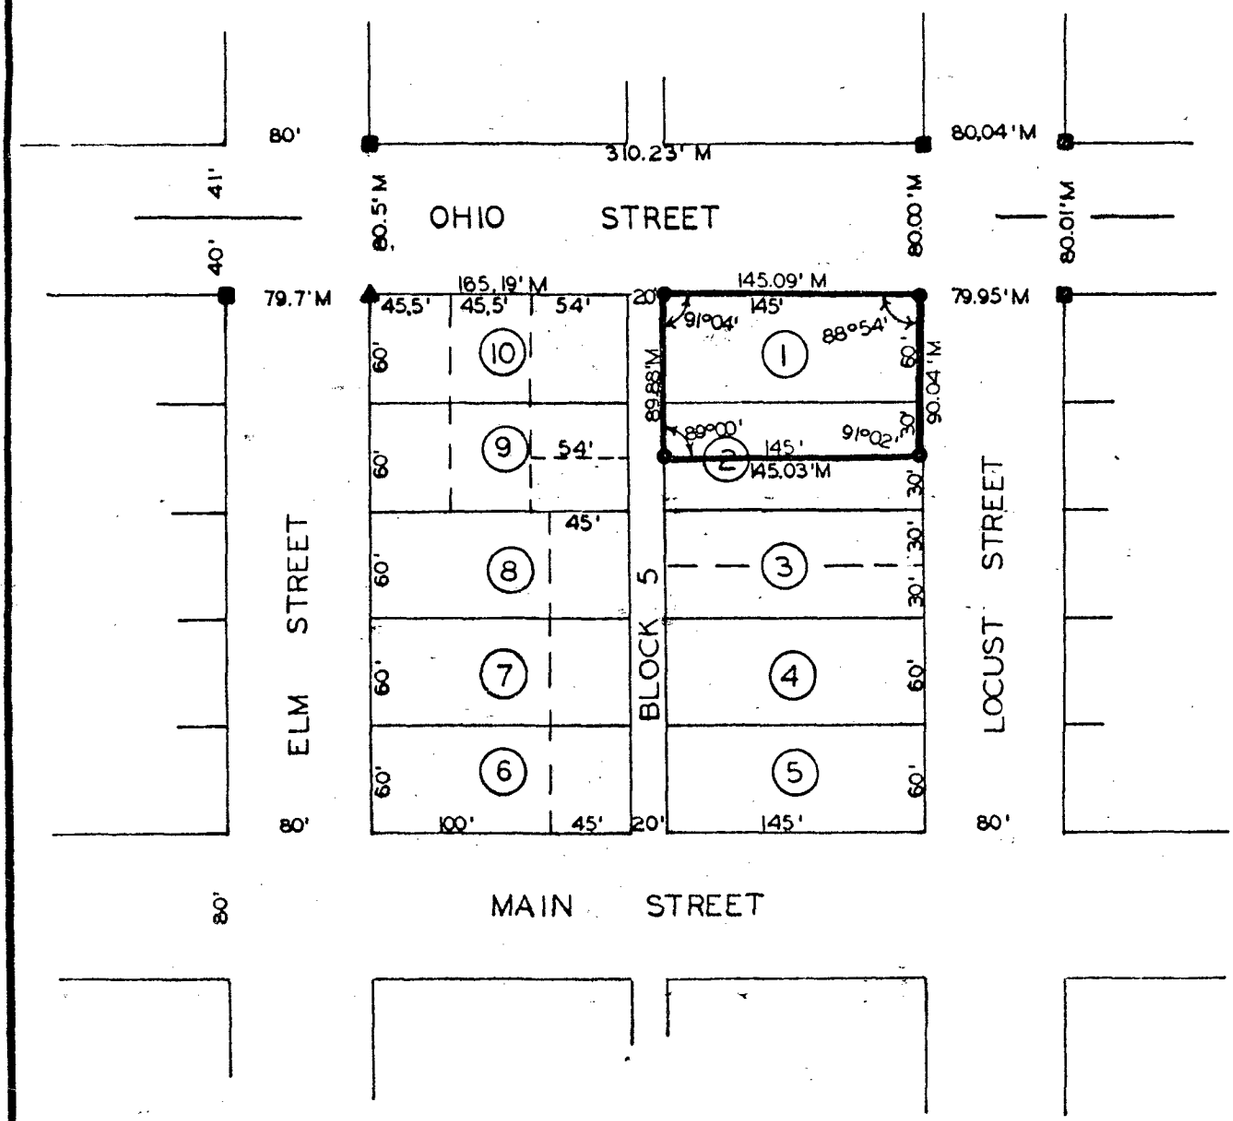


DESCRIPTION:

Lot One and the North Half of Lot Two in Block Five of the Original Town of Earlham, Madison County, Iowa.

SCALE: 1" = 100'

● ½" IRON PINS FOUND

■ 1" IRON PINS FOUND

Δ LIMESTONE ROCK FOUND

M MEASURED DISTANCE

FILED NO. 2103
BOOK 1 PAGE 295
TOWN PLAT
1985 MAY 31 AM 10:43

MARY E. WELTY
RECORDER
MADISON COUNTY, IOWA
Fee $5.00

I HEREBY CERTIFY THAT THIS PLAN, SPECIFICATION, PLAT, MAP, SURVEY OR REPORT WAS MADE BY ME OR UNDER MY DIRECT PERSONAL SUPERVISION AND THAT I AM A DULY REGISTERED PROFESSIONAL ENGINEER AND LAND SURVEYOR UNDER THE LAWS OF THE STATE OF IOWA

SIGNED DATE

Charles T. Vance 8 May 1985

Charles T. Vance, P.E. & L.S. Iowa Reg. No. 5041

VANCE & HOCHSTETLER, P.C.
CONSULTING ENGINEERS
71 JEFFERSON STREET
WINTERSET, IOWA 50273