
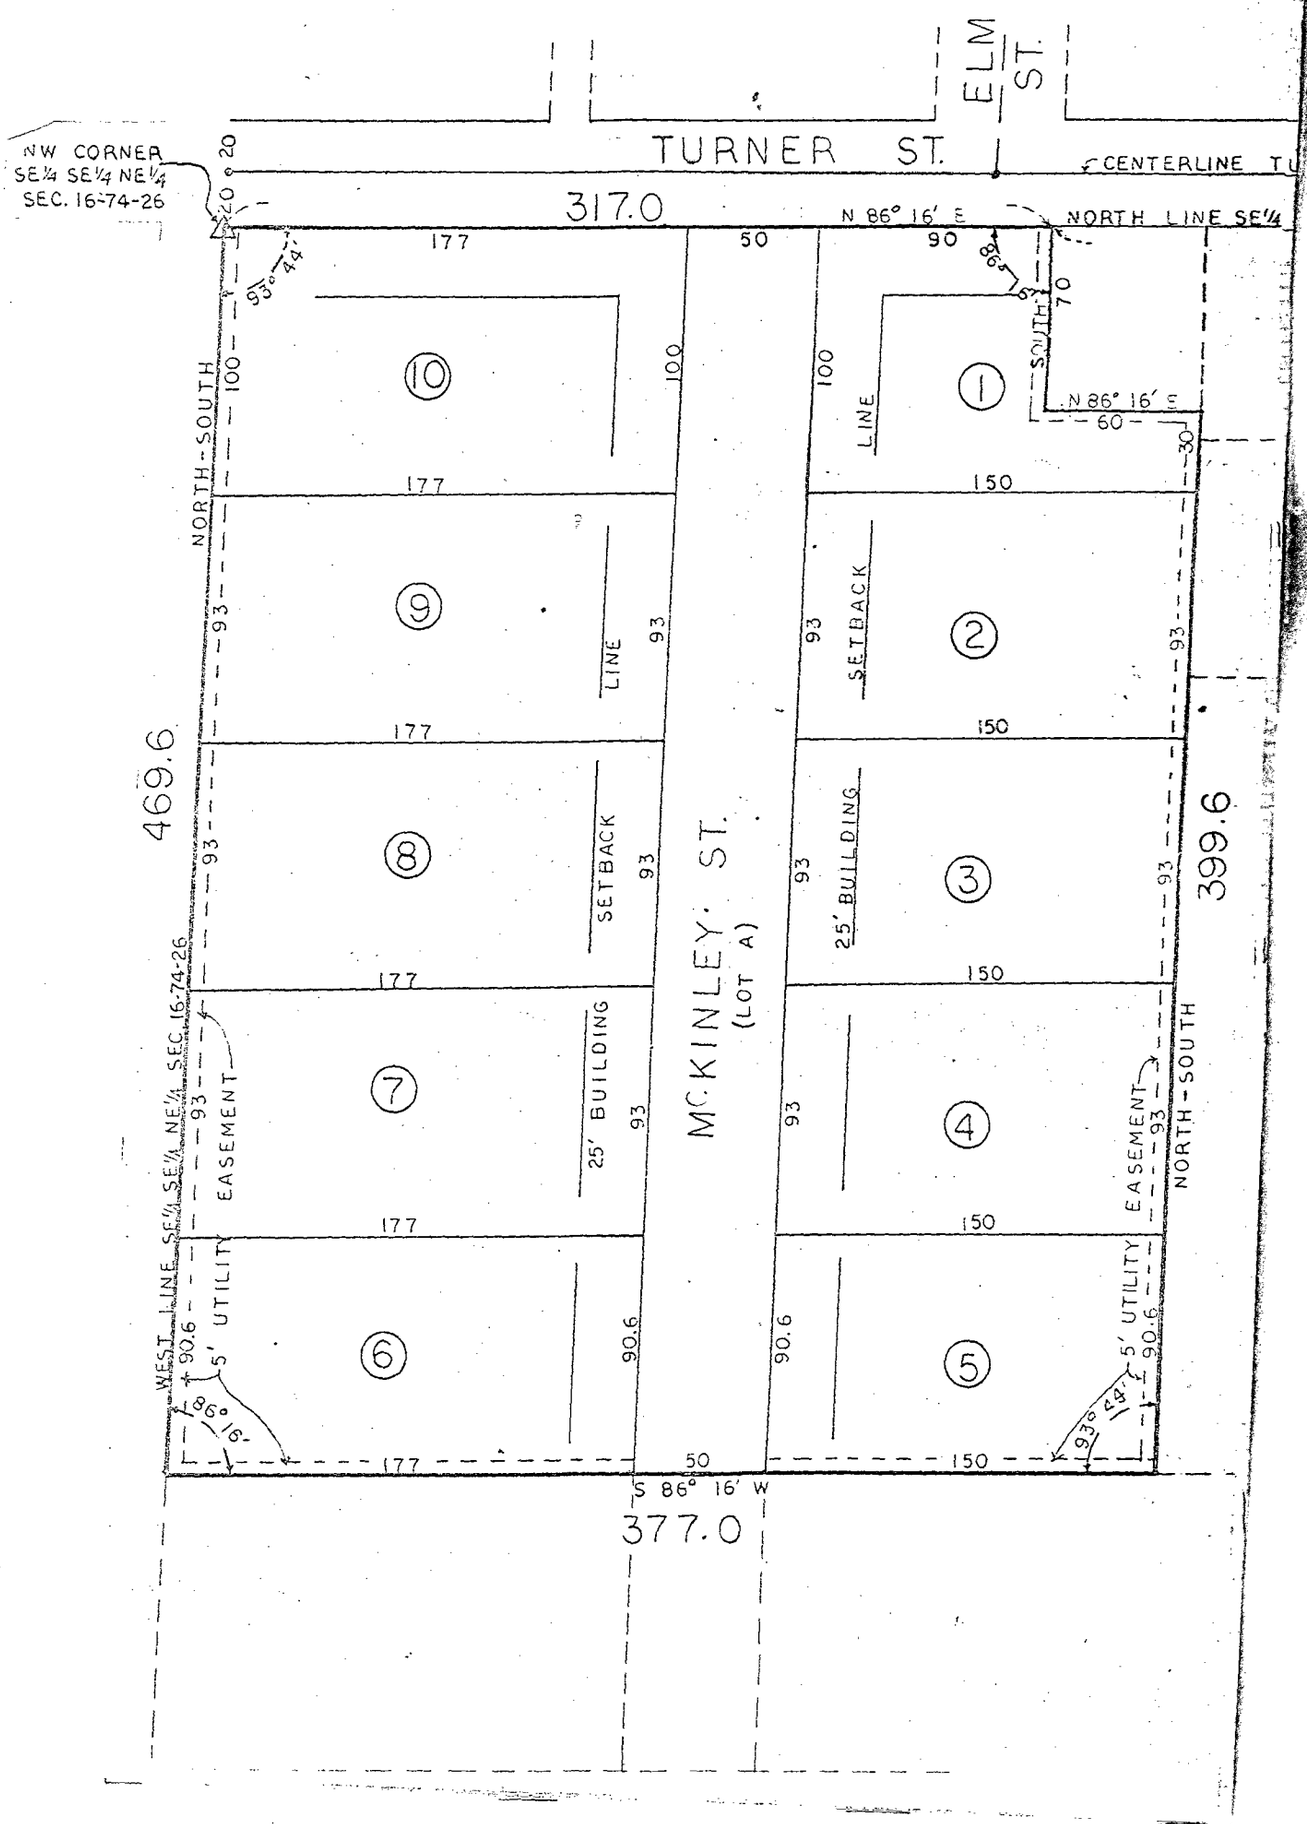


I hereby certify that this plat, map, survey, or report was made by me or under my direct personal supervision and that I am a duly registered Land Surveyor under the laws of the State of Iowa.

Signed *John R. Barker* Date Mar. 23, 1972

John R. Barker, L.S.
Iowa Reg. No. 5143

(SEAL OF REGISTERED LAND SURVEYOR)

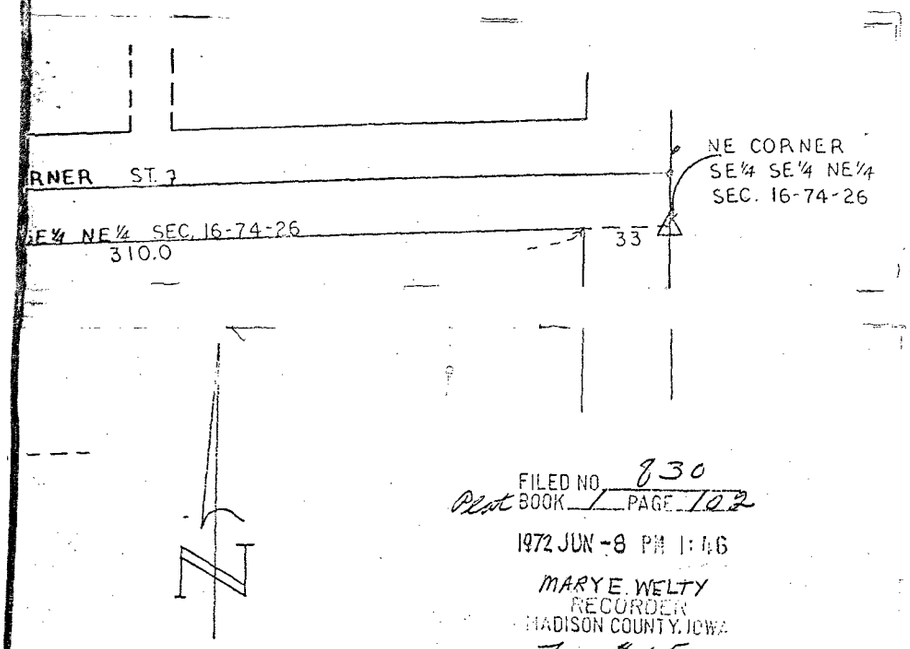

SCALE: 1" = 50'

IRON PINS SET AT ALL CORNERS.

FILED NO. 830
Plat BOOK 1 PAGE 102
1972 JUN -8 PM 1:46
MARY E. WELTY
RECORDER
MADISON COUNTY, IOWA
Fee #4.50
Transfer #2.00
to auditor

H & K SUBDIVISION

LEGAL DESCRIPTION

AN OFFICIAL PLAT OF A PART OF THE SE¼ OF THE SE¼ OF THE NE¼ OF SECTION 16, TOWNSHIP 74 NORTH, RANGE 26 WEST OF THE 5TH. P. M., IOWA DESCRIBED AS FOLLOWS: COMMENCING AT THE NW CORNER OF THE SE¼ SE¼ NE¼ OF SAID SECTION 16, THENCE NORTH 86° 16' EAST ALONG THE NORTH LINE OF THE SE¼ SE¼ NE¼ OF SAID SECTION 16 A DISTANCE OF 317.0 FEET; THENCE SOUTH 70.0 FEET; THENCE N 86° 16' E 60.0 FEET; THENCE SOUTH 399.6 FEET; THENCE S 86° 16' W 377.0 FEET; THENCE NORTH 469.6 FEET TO THE POINT OF BEGINNING, ALL IN THE TOWN OF TRURO, MADISON COUNTY, IOWA.

