
PLAT OF SURVEY FOR PEOPLES TRUST & SAVINGS BANK OF THE NORTH 66' OF THE WEST 54' OF LOT 3, BLOCK 13, ORIGINAL TOWN OF PATTERSON, IOWA

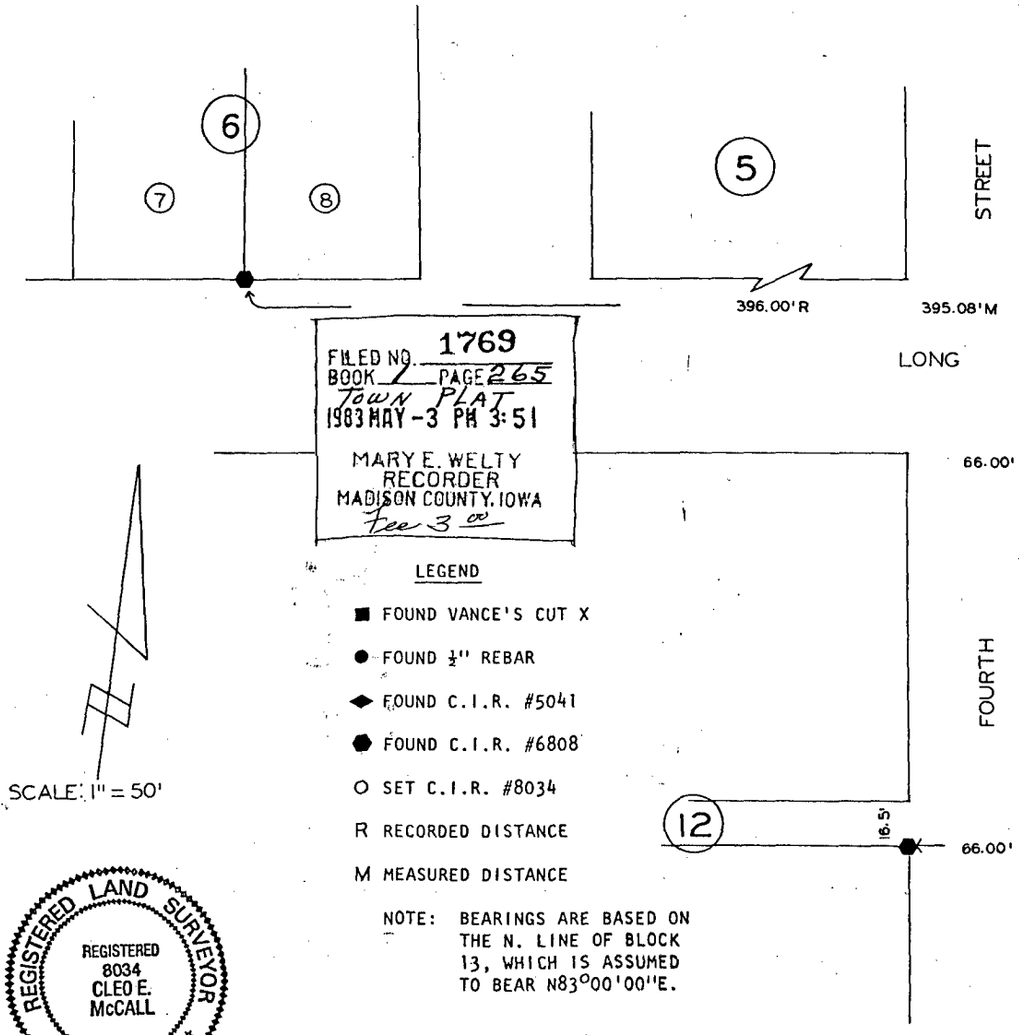


FILED NO. 1769
BOOK 1 PAGE 265
Town Plat
1983 MAY -3 PM 3:51
MARY E. WELTY
RECORDER
MADISON COUNTY, IOWA
Fee 3 00

LEGEND

- ■ FOUND VANCE'S CUT X
- ● FOUND ½" REBAR
- ◆ FOUND C.I.R. #5041
- ⬢ FOUND C.I.R. #6808
- O SET C.I.R. #8034
- R RECORDED DISTANCE
- M MEASURED DISTANCE

NOTE: BEARINGS ARE BASED ON THE N. LINE OF BLOCK 13, WHICH IS ASSUMED TO BEAR N83°00'00"E.

REGISTERED LAND SURVEYOR
REGISTERED
8034
CLEO E.
McCALL
IOWA

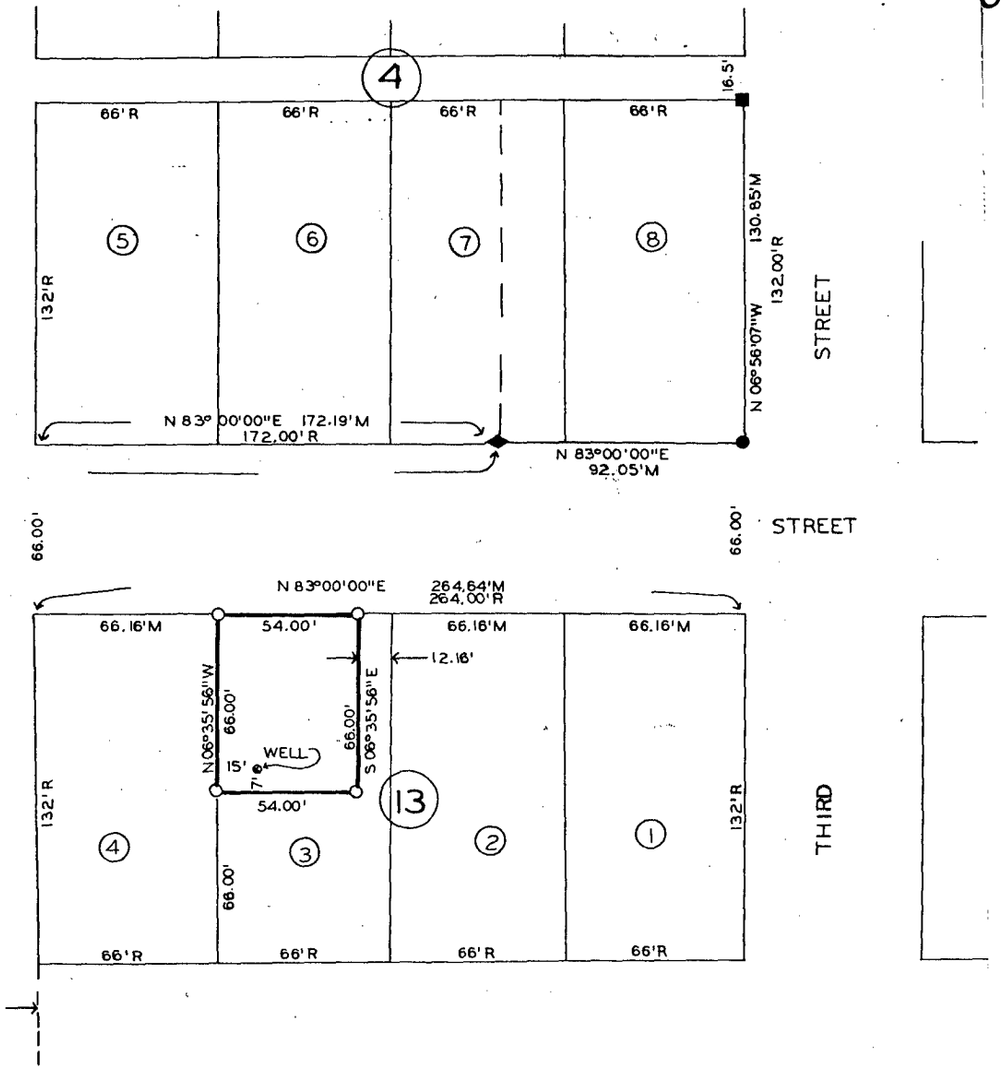

I hereby certify that this plat, map, survey or report was made by me or under my direct personal supervision and that I am a duly registered Land Surveyor under the laws of the State of Iowa.

Signed Cleo E. McCall Date 3-18 19 83

CLEO E. McCALL, R.L.S. IOWA REG. NO. 8034

VANCE & HOCHSTETLER, P.C.
CONSULTING ENGINEERS
WINTERSET, IOWA 50273