
STATE OF IOWA, MADISON COUNTY, ss.

Inst. No. 759 Filed for Record this 22 day of October 1976 at 3:30 PM

Book 1 Page 234 Recording Fee 2.50 Mary E. Welty, Recorder, By _____ Deputy

Plat of a Survey made for Mr.&Mrs. Charles Holtmyer in the South Half of Outlot 3 of Laughridge and Cassidays Addition to the City of Winterset, Iowa.

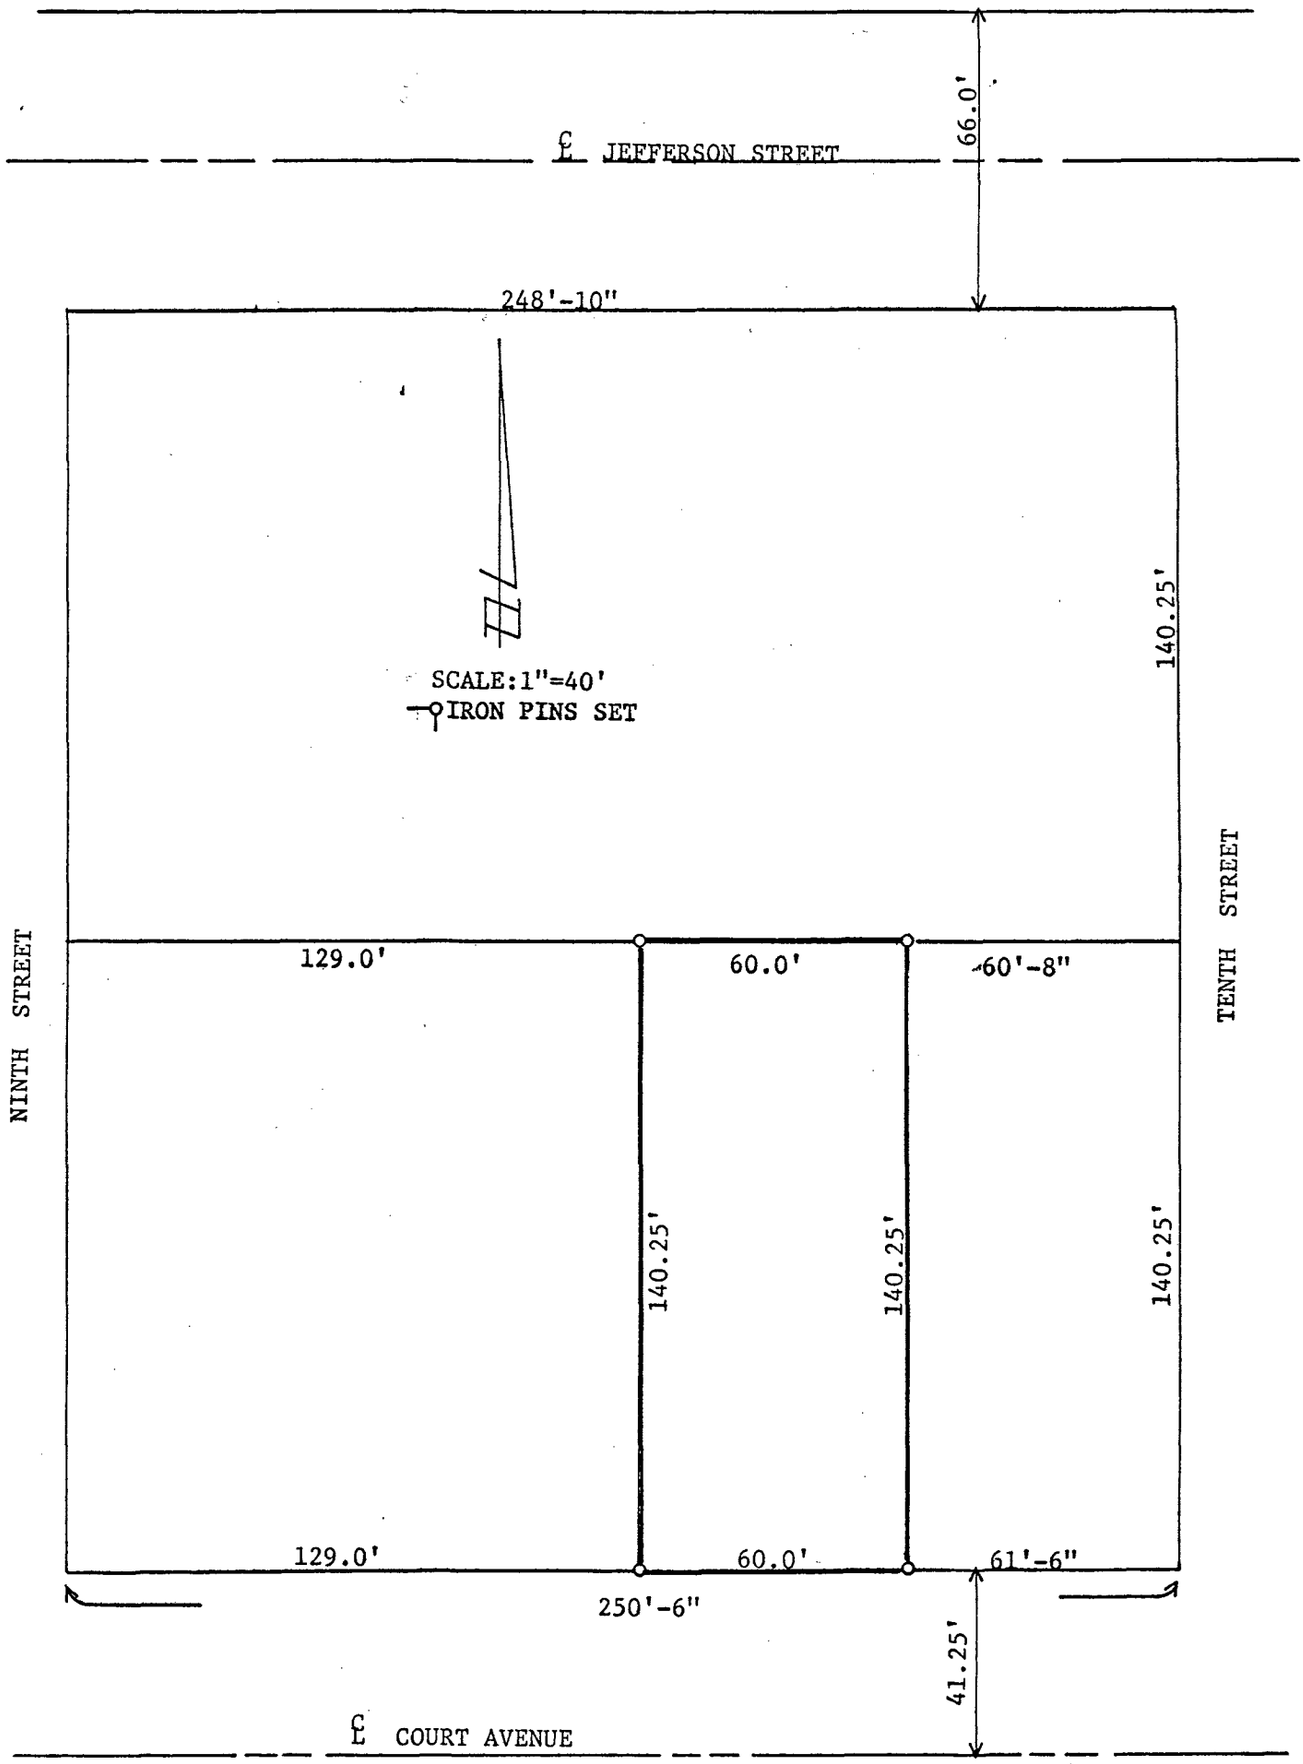

DESCRIPTION: A parcel of land described as the East 60.0 feet of the West 189.0 feet of the South Half of Outlot 3 of Laughridge & Cassidays Addition to City of Winterset, Iowa.

I hereby certify that this plat, map, survey or report was made by me or under my direct personal supervision and that I am a duly registered Land Surveyor under the laws of the State of Iowa

Signed J. M. Hochstetler Date Oct. 18 1976

J. M. Hochstetler, P.E., L.S. Iowa Reg. No 6808

VANCE & HOCHSTETLER
CONSULTING ENGINEERS
WINTERSET, IOWA