

Annexation Plat of the Fractional Northwest Quarter (NW FR¼) of the Southwest Quarter (SW¼) of Section 30, Township 76 North, Range 27 West of the 5th P.M., Madison County, Iowa.

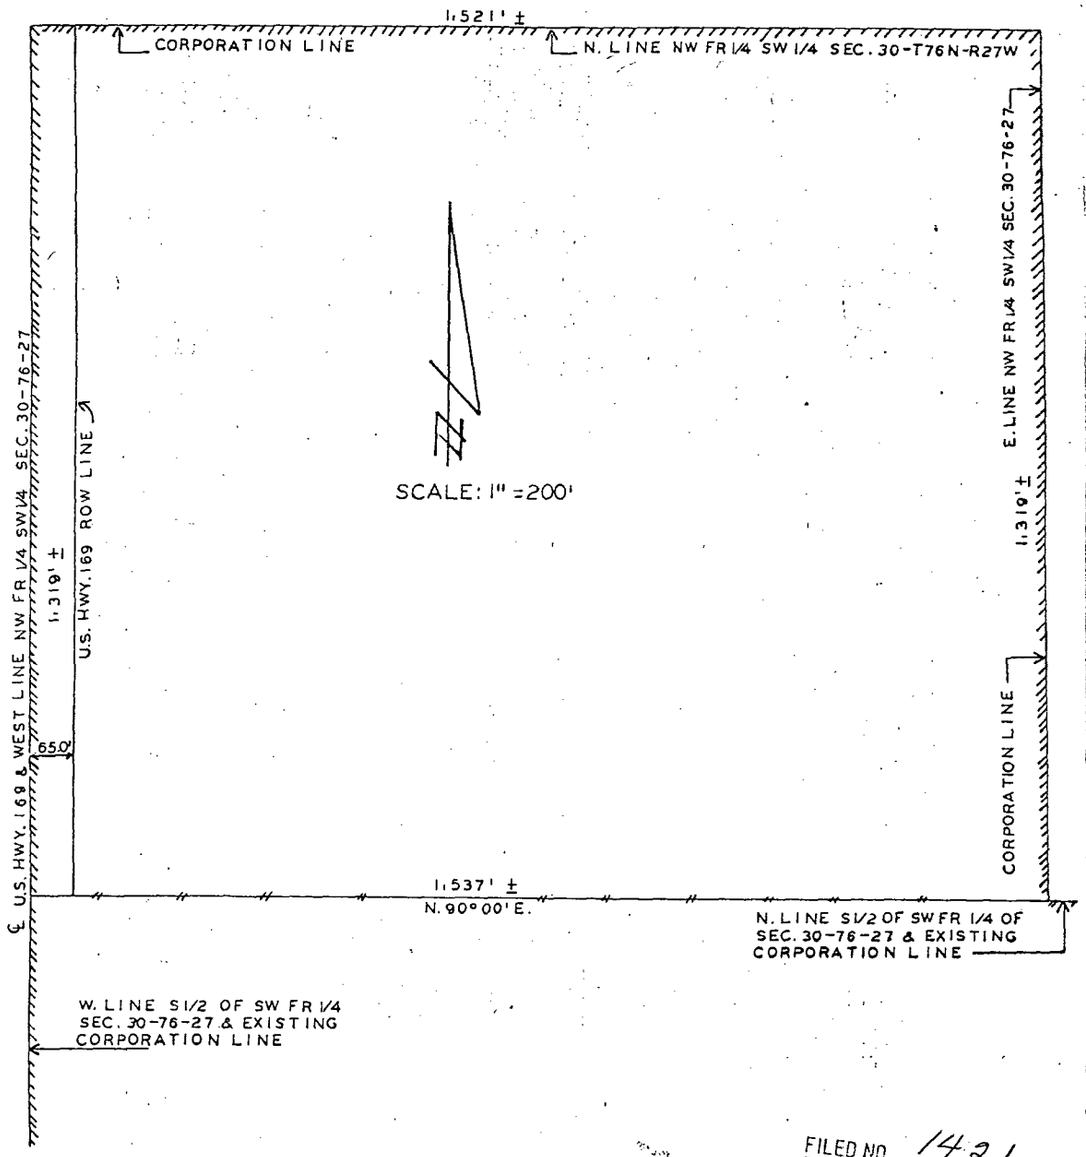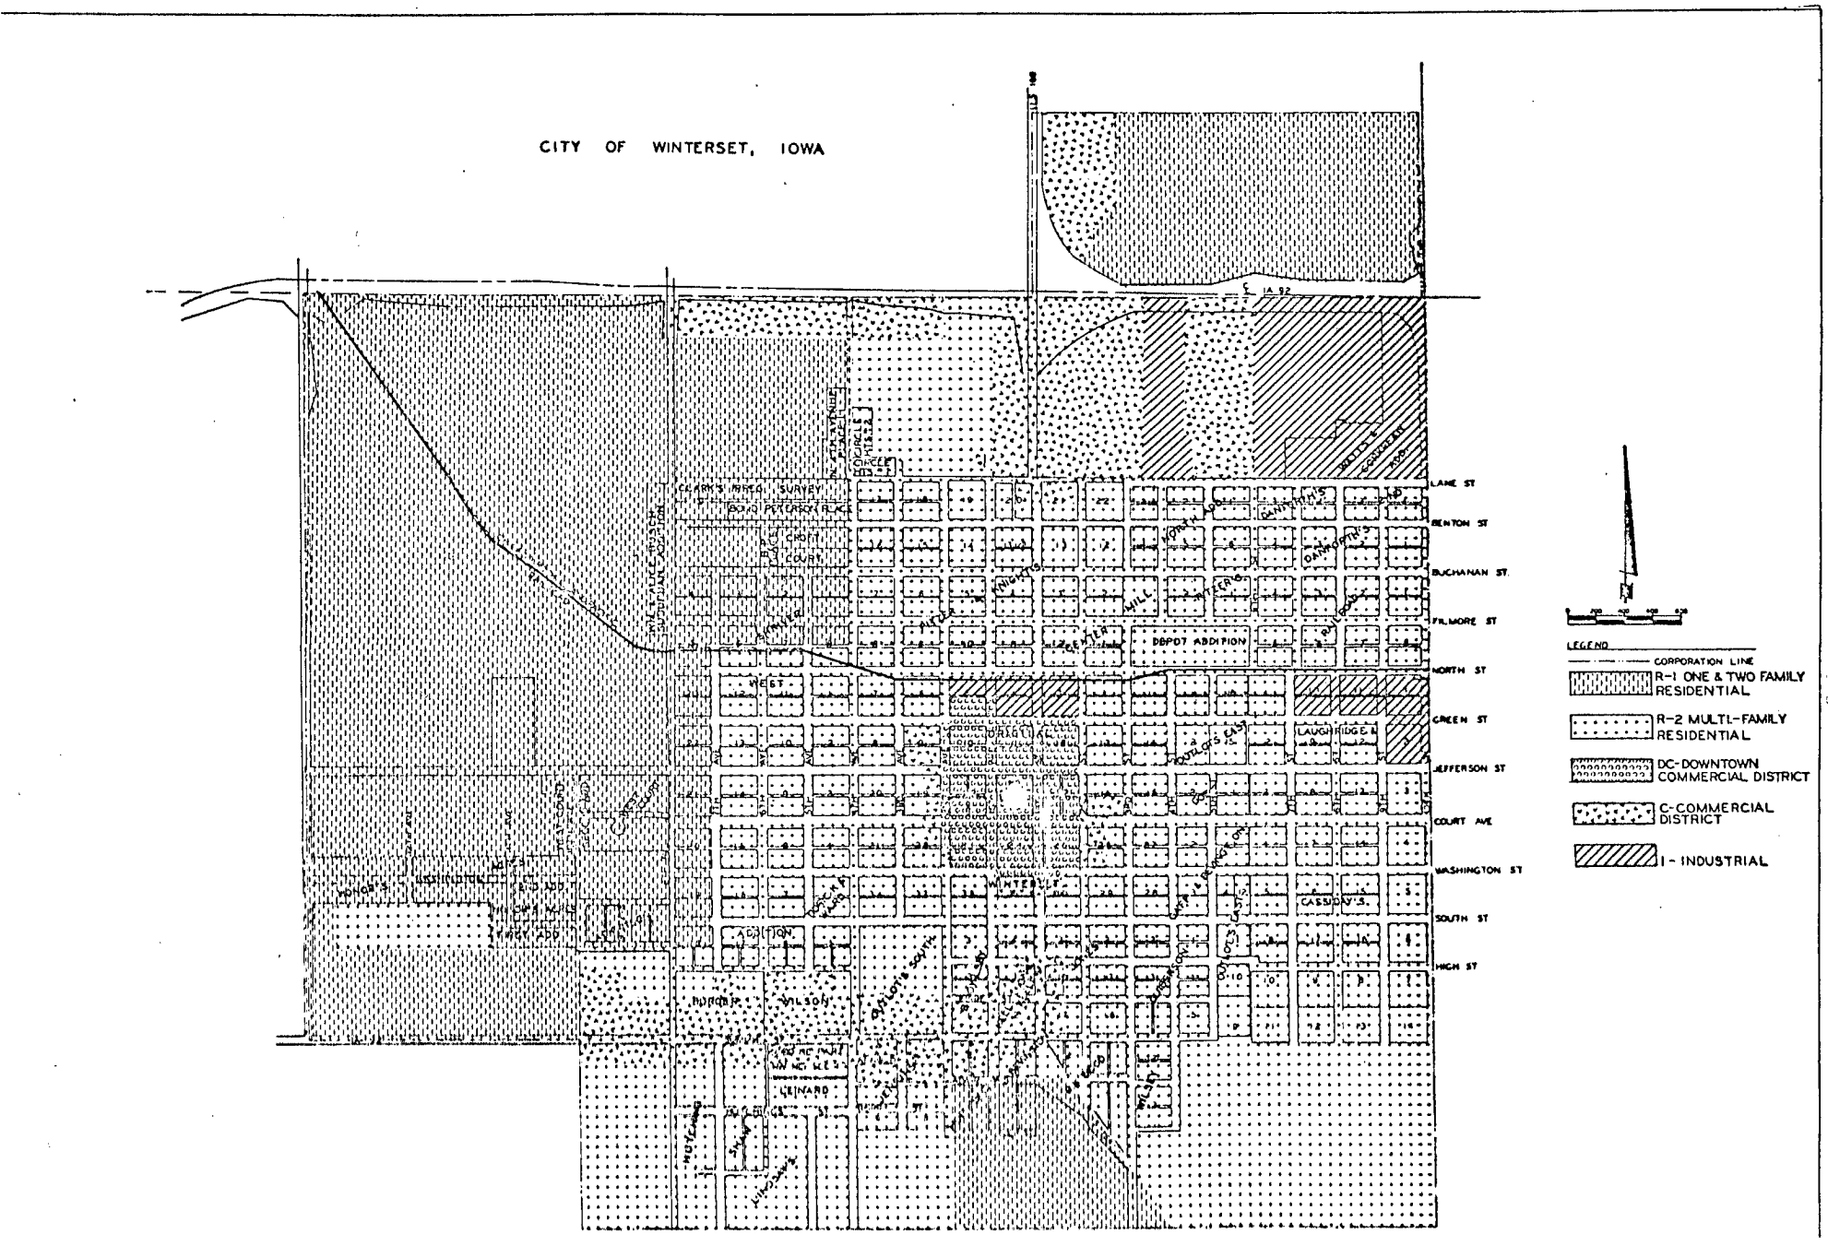

FILED NO 1421
BOOK 1 PAGE 238
1978 JAN 19 PM 4:53
MARY E. WELTY
RECORDER
MADISON COUNTY, IOWA

VANCE & HOCHSTETLER P.C.
CONSULTING ENGINEERS
WINTERSET, IOWA

Exhibit "A"


CITY OF WINTERSET, IOWA
LAKE ST
BENTON ST
BUCHANAN ST
FILLMORE ST
NORTH ST
GREEN ST
JEFFERSON ST
COURT AVE
WASHINGTON ST
SOUTH ST
HIGH ST
DEPOT ADDITION
LEGEND
CORPORATION LINE
R-1 ONE & TWO FAMILY RESIDENTIAL
R-2 MULTI-FAMILY RESIDENTIAL
DC-DOWNTOWN COMMERCIAL DISTRICT
C-COMMERCIAL DISTRICT
I - INDUSTRIAL