
280

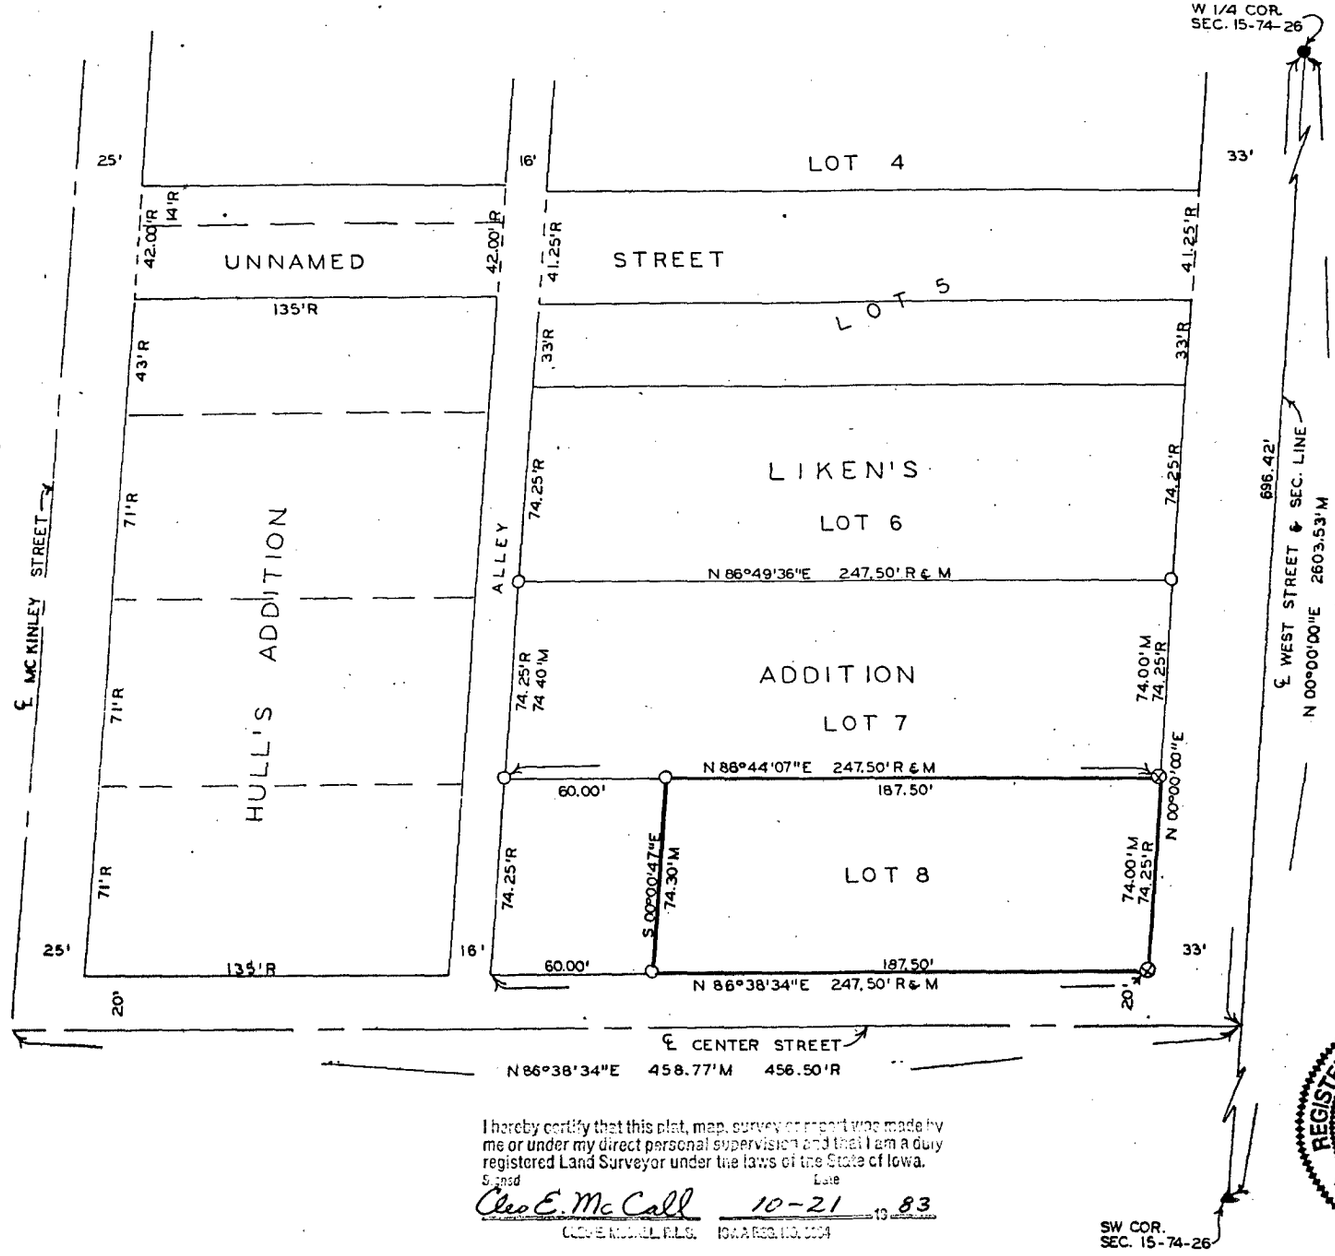

PLAT OF SURVEY FOR INTERSTATE 35 TELEPHONE CO. OF THE EAST 187.50 FEET OF LOT 8, LIKEN'S ADDITION TO THE TOWN OF TRURO, MADISON COUNTY, IOWA

SCALE: 1" = 50'

- ● FOUND NAIL
- ▲ FOUND 1/2" REBAR
- ○ SET C.I.R. # 8034
- ⊗ CUT AN X

R - RECORDED DISTANCE
M - MEASURED DISTANCE

I hereby certify that this plat, map, survey or report was made by me or under my direct personal supervision and that I am a duly registered Land Surveyor under the laws of the State of Iowa.

Signed Cleo E. McCall Date 10-21 19 83

CLEO E. McCALL, P.L.S. IOWA REG. NO. 8034

REGISTERED LAND SURVEYOR
REGISTERED
8034
CLEO E.
McCALL
IOWA

FILED NO. 1280
BOOK 1 PAGE 280
TOWN PLAT
1984 JAN 18 AM 9:51

MARY E. WELTY
RECORDER
MADISON COUNTY, IOWA
Fee $3.00

VANCE & HOCHSTETLER, P.C.
CONSULTING ENGINEERS
WINTERSET, IOWA 50273