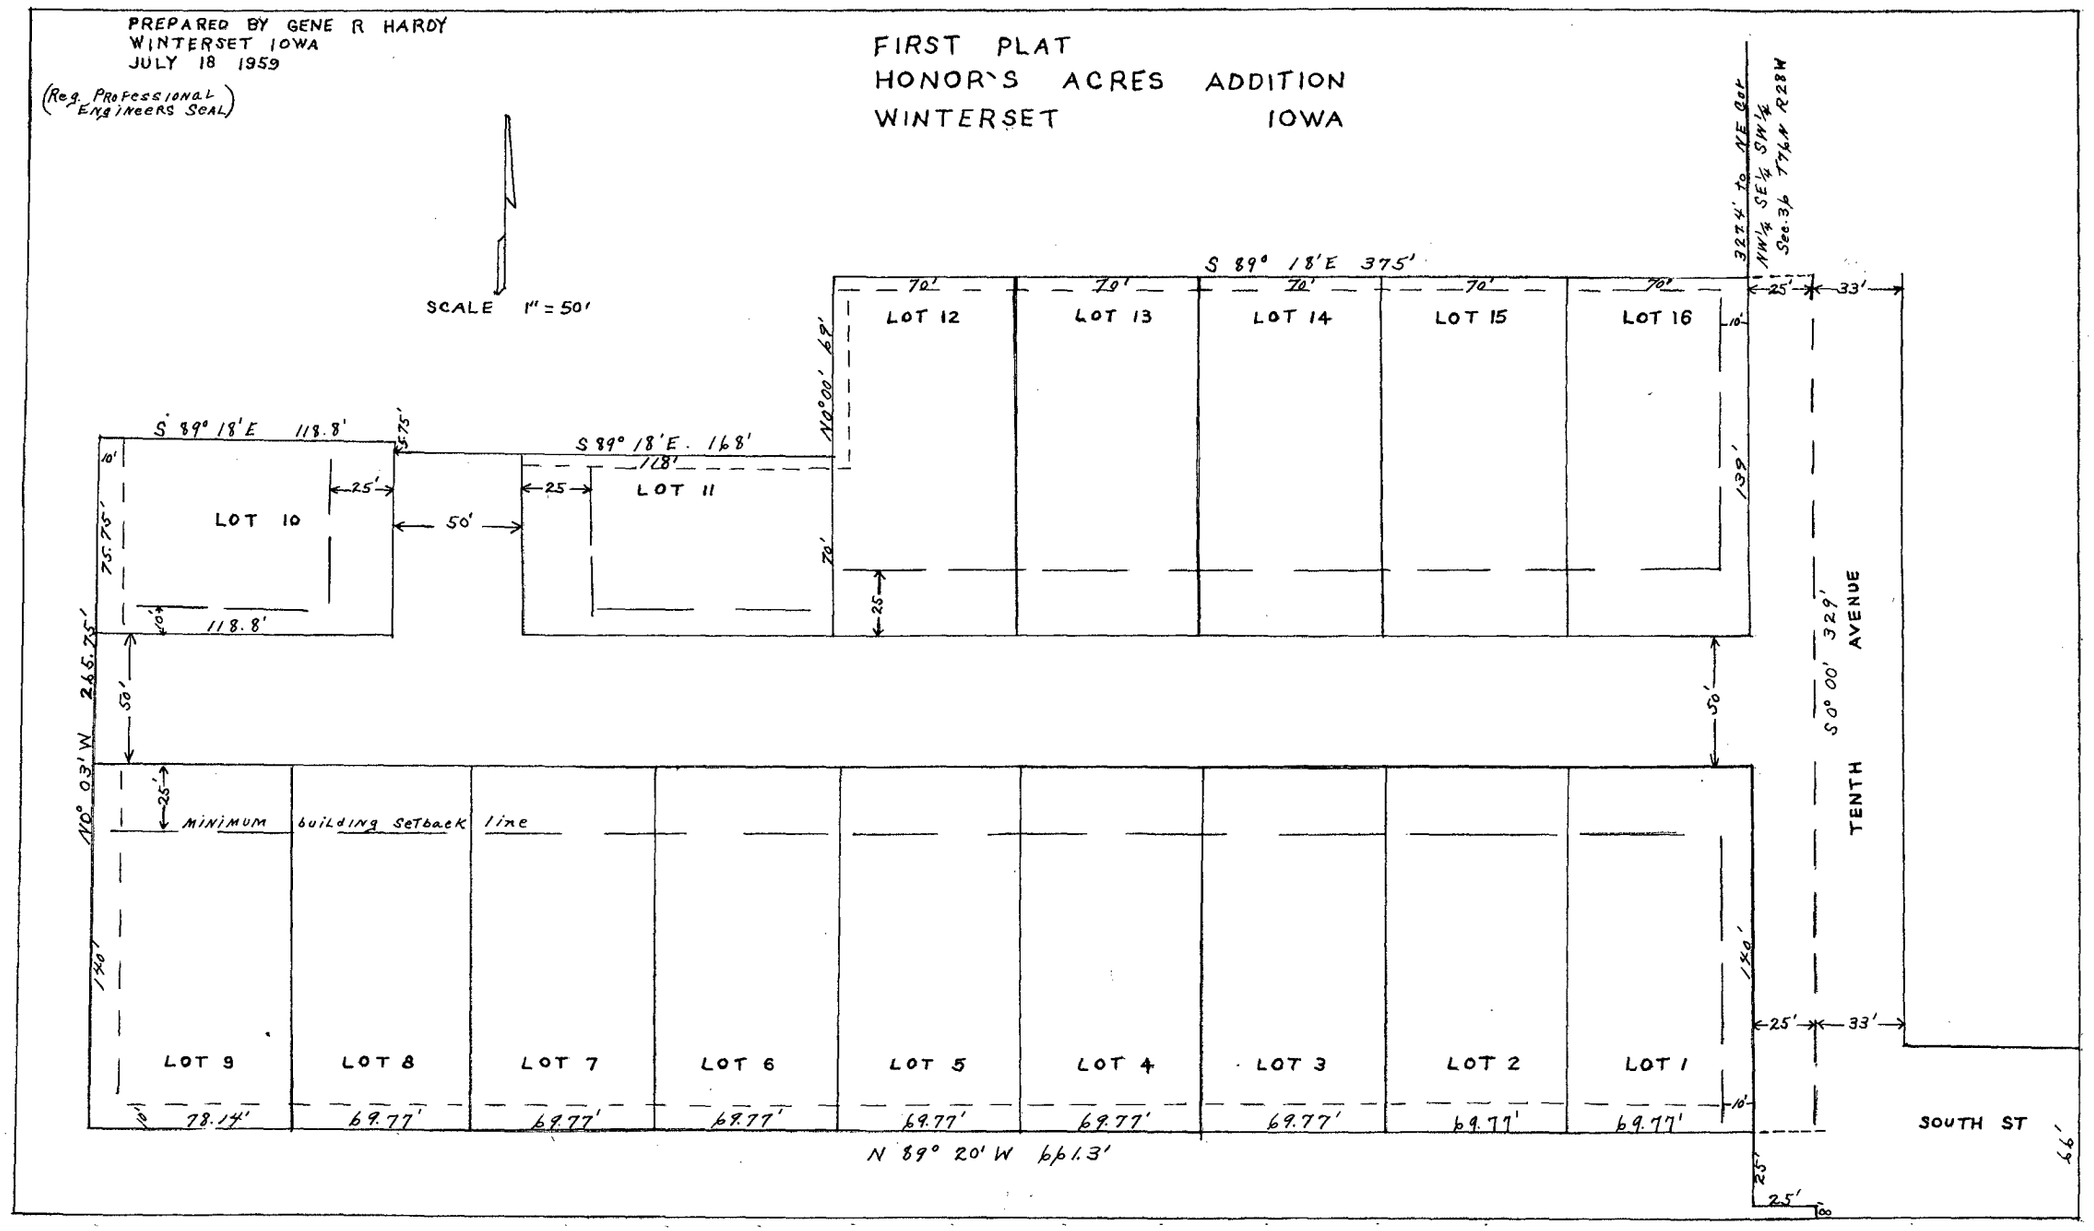
First Plat Honor's Acres Addition Winterset Iowa

For Certificates, Dedication, Deed of Restrictions & Resolution
see Deed Record 37, page 43.

Plat filed for record August 17, 1959
at 2:35 P.M. in Plat Book 1, page 58.
#3053 - Mary E. Welty, Recorder


PREPARED BY GENE R HARDY
WINTERSET IOWA
JULY 18 1959
(Reg. Professional Engineers Seal)
FIRST PLAT
HONOR'S ACRES ADDITION
WINTERSET IOWA
SCALE 1" = 50'
322.4' to NE Cor NW¼ SE¼ SW¼ Sec. 36 T76N R28W
S 89° 18'E 375'
LOT 12
LOT 13
LOT 14
LOT 15
LOT 16
LOT 10
LOT 11
S 89° 18'E 118.8'
S 89° 18'E. 168'
N 0° 00' 68'
265.75'
N 0° 03' W
50'
25'
33'
10'
139'
329'
S 0° 00'
TENTH AVENUE
MINIMUM building setback line
LOT 9
LOT 8
LOT 7
LOT 6
LOT 5
LOT 4
LOT 3
LOT 2
LOT 1
78.14'
69.77'
N 89° 20' W 661.3'
SOUTH ST