Honor's Acres Second Addition, Winterset, Iowa

For Resolution, Dedication, Deed of Restrictions & Certificates
see Town Deed Record 37, page 387


Plat filed for record September 11, 1963
at 3:00 o'clock P. M. in Town Plat
Book 1, pages 202 & 203.

Mary E. Welty, Recorder.

2796
Fee $ 3.00 ET


X denotes Permanent Lot Marker - #4 reinforcing bar 18" Long


HONOR'S ACRES SECOND ADDITION

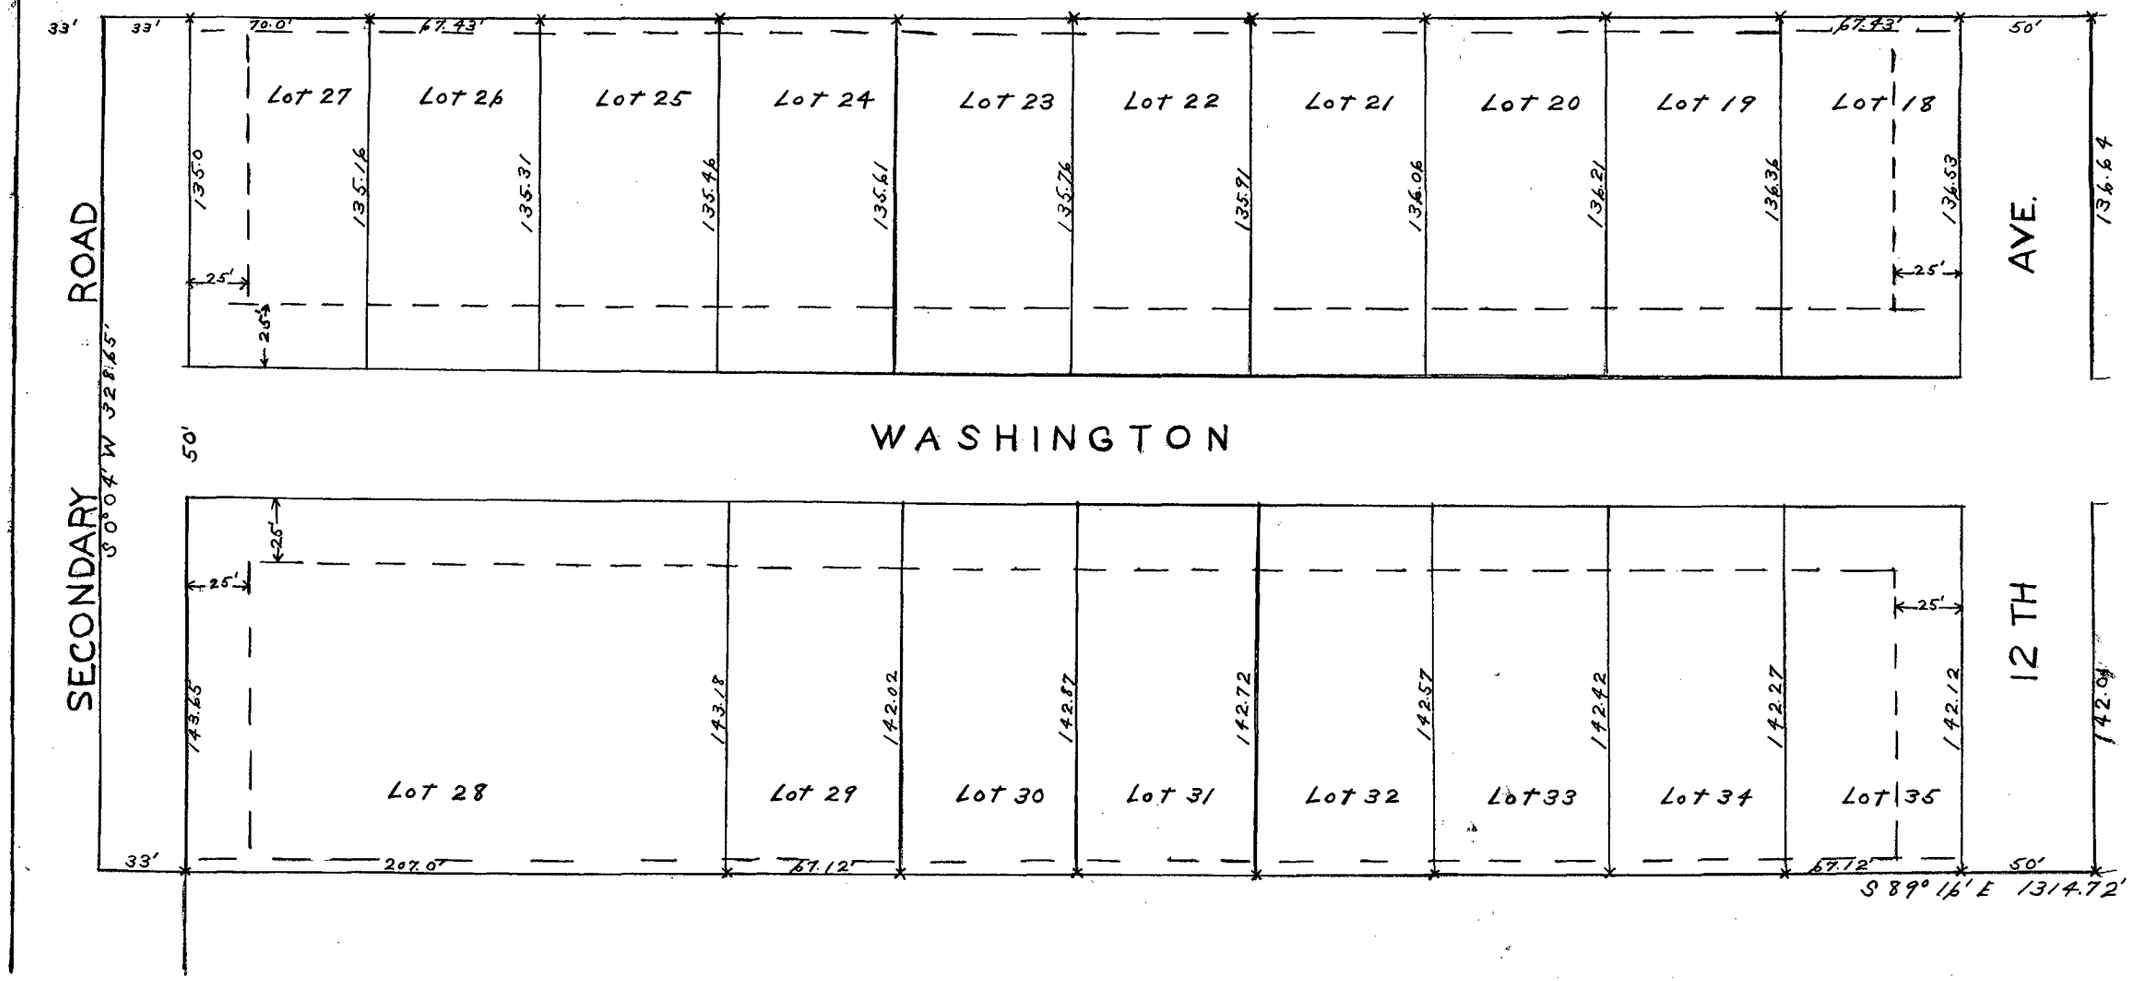

CONT'D

See PAGE 203

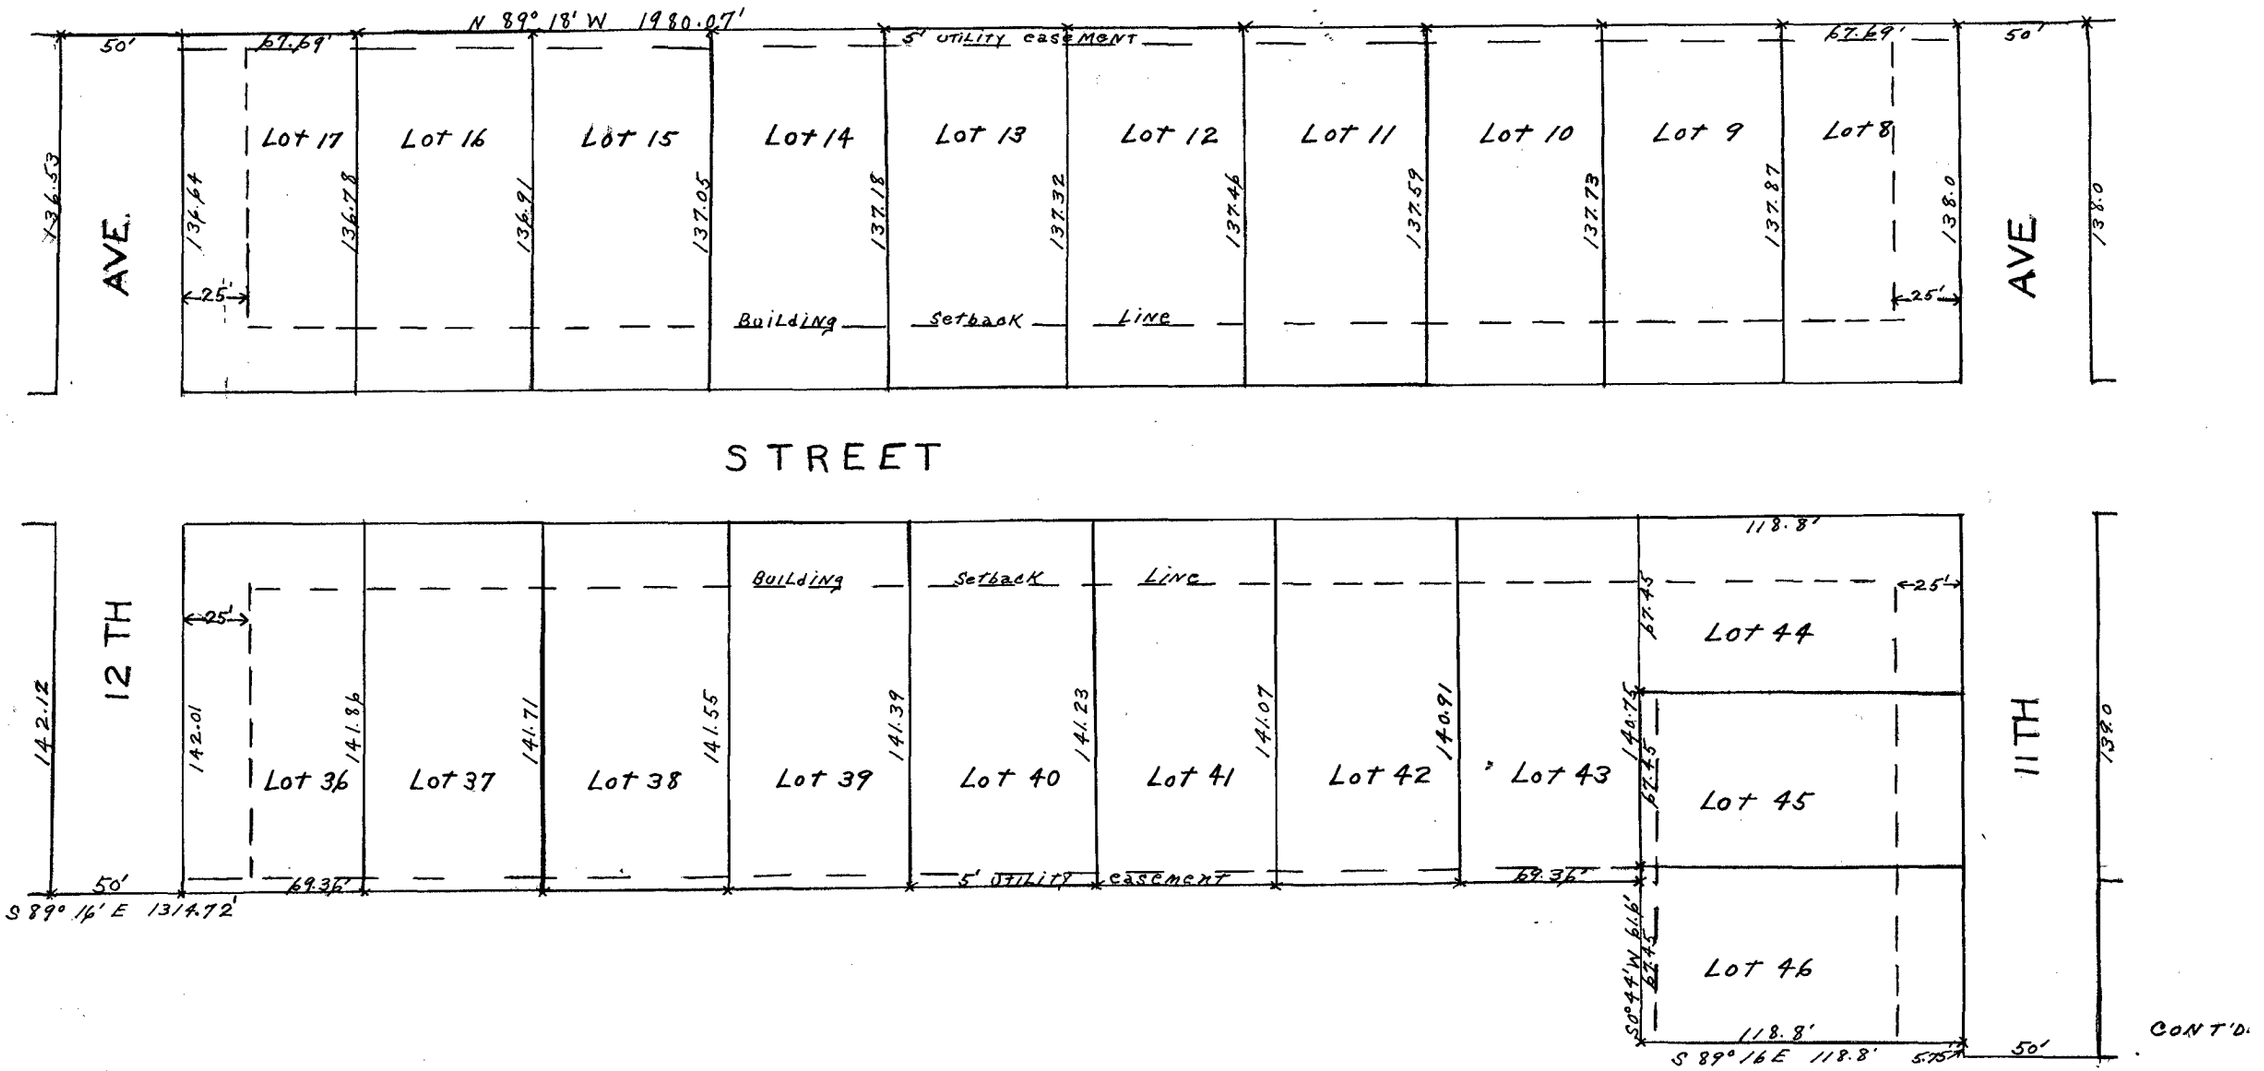
N 89° 18' W 1980.07'
5' UTILITY EASEMENT
50'
67.69'
Lot 17
Lot 16
Lot 15
Lot 14
Lot 13
Lot 12
Lot 11
Lot 10
Lot 9
Lot 8
136.53
136.64
136.78
136.91
137.05
137.18
137.32
137.46
137.59
137.73
137.87
138.0
138.0
AVE.
AVE
25'
Building Setback Line
STREET
12 TH
11TH
142.12
142.01
141.86
141.71
141.55
141.39
141.23
141.07
140.91
140.75
140.75
Lot 36
Lot 37
Lot 38
Lot 39
Lot 40
Lot 41
Lot 42
Lot 43
Lot 44
Lot 45
Lot 46
118.8'
67.45
67.45
67.45
69.36'
69.36'
5' UTILITY EASEMENT
S 89° 16' E 1314.72'
S 89° 16 E 118.8'
5.75'
S0°44'W 6.16'
CONT'D.

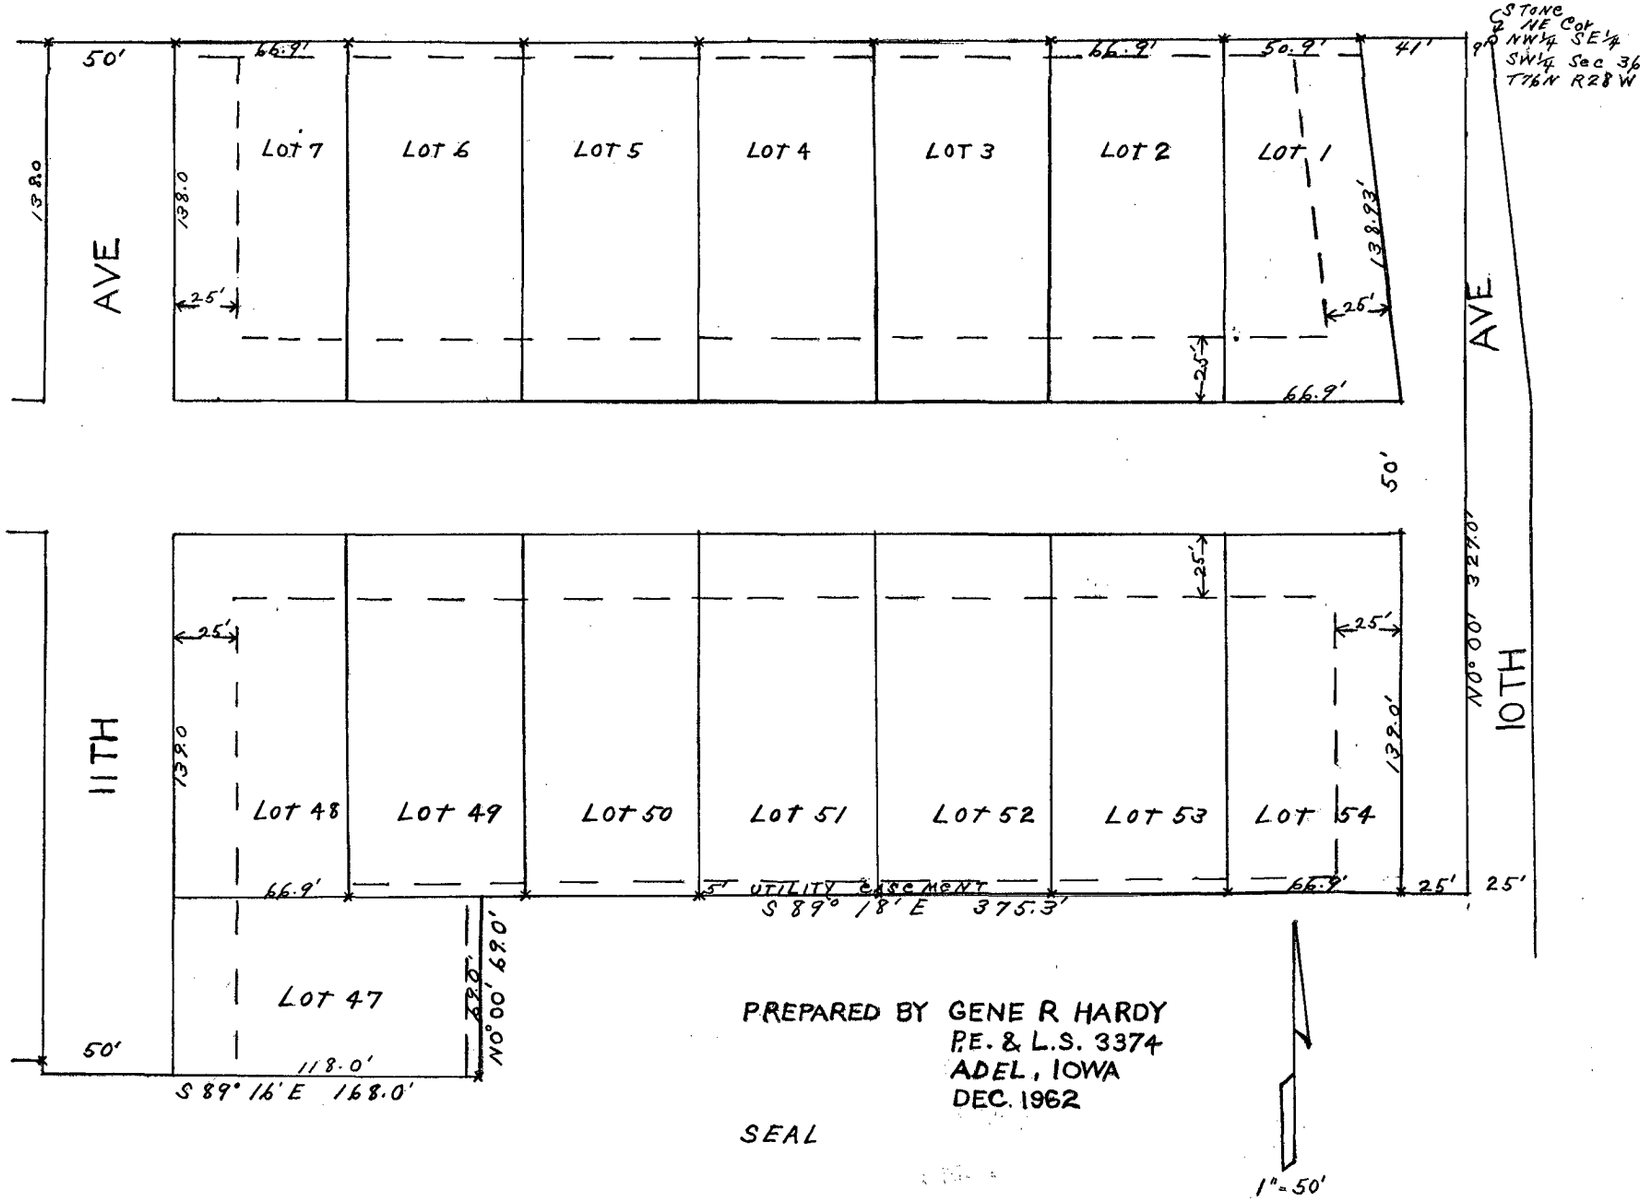

PREPARED BY GENE R HARDY
P.E. & L.S. 3374
ADEL, IOWA
DEC. 1962

SEAL