
BOND-PETERSON PLACE

Being an Official Plat of The East 126 Ft. of The West 806 Ft. of The South ½ of The North ½ of The SW¼ of The NE¼ of Section 36, TWP. 76 North, Range 28 West of The 5th P.M., also Lots 15, 16, 17, 18, 19, 20, 21, 22, 23, Clark's Irregular Survey except The West 1 Rd. of Said Lot 15, and except The North 25 Feet of Said Lot 15 Thru 22, all being in and forming a part of Winterset, Madison County, Iowa.

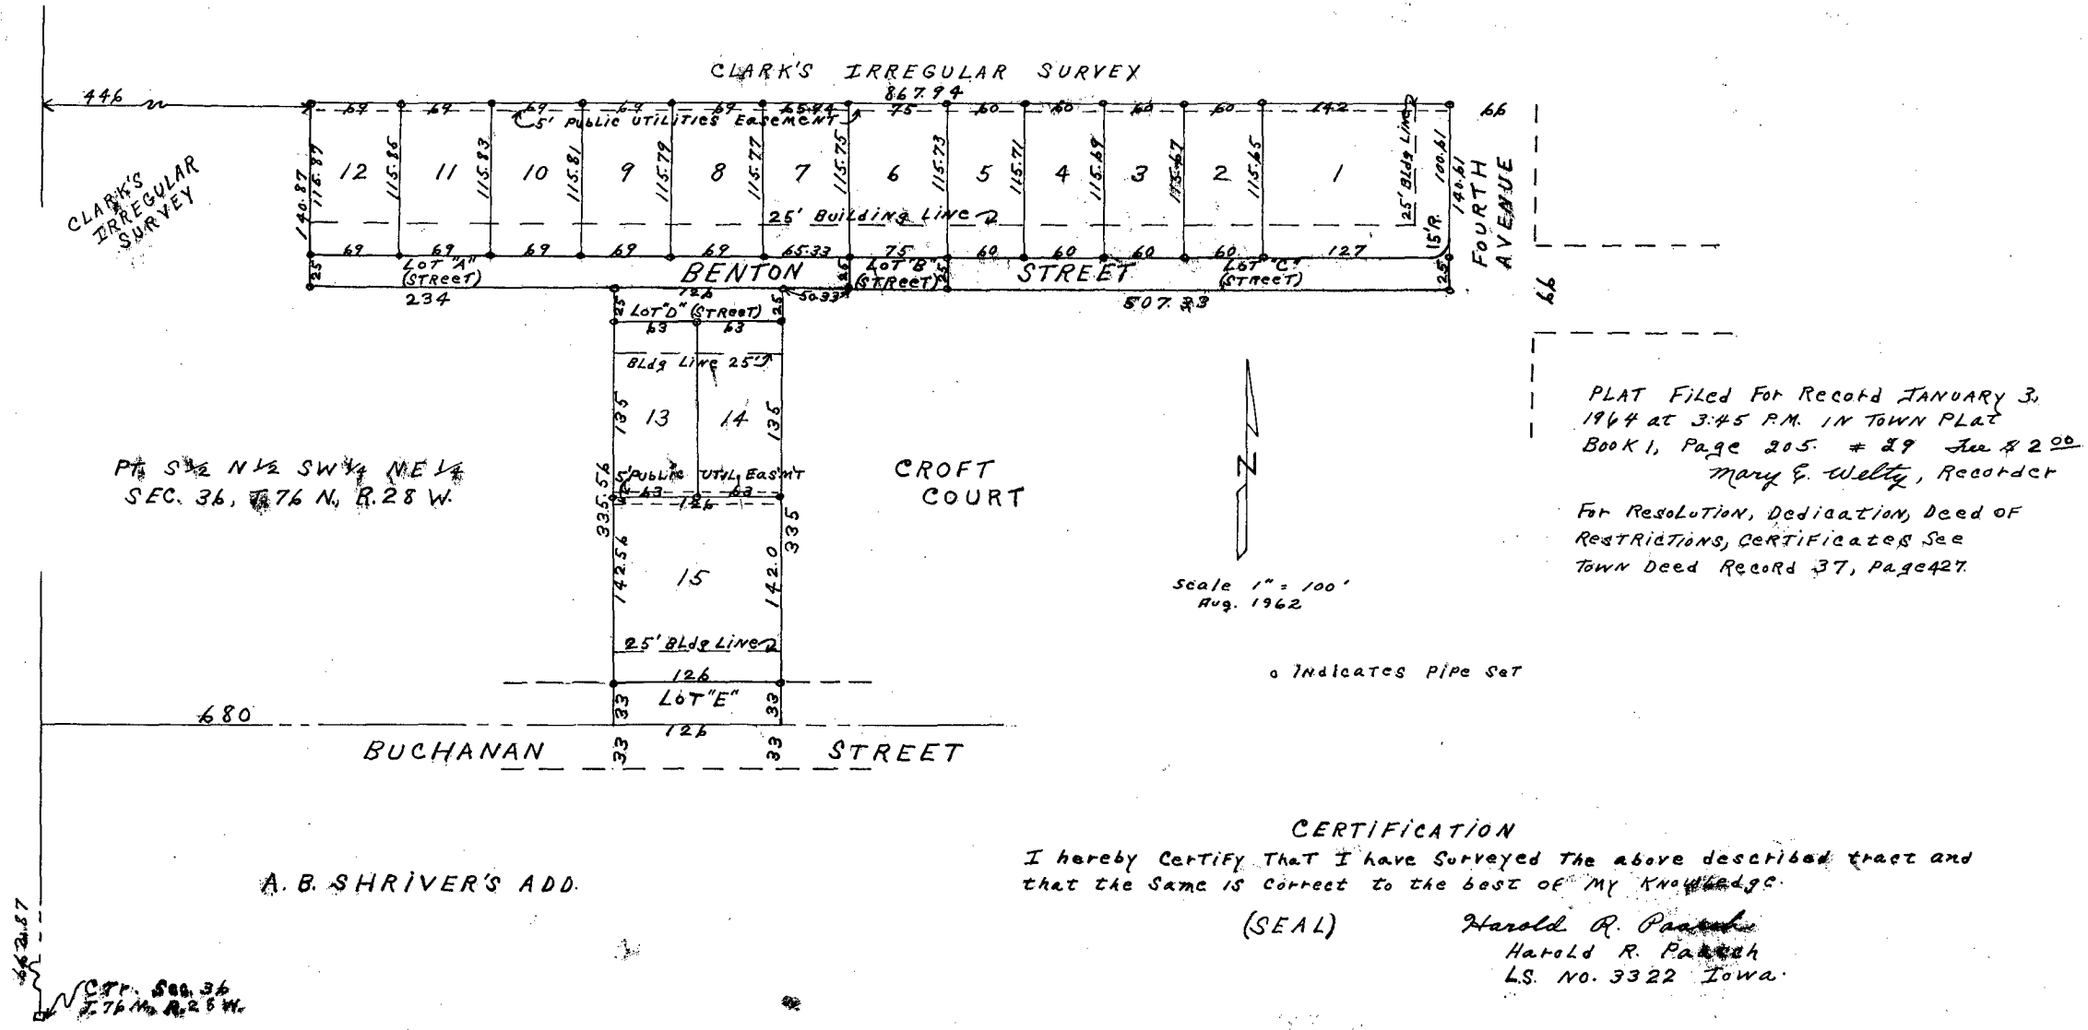

PLAT Filed For Record JANUARY 3, 1964 at 3:45 P.M. IN TOWN PLAT Book 1, Page 205. # 29 Fee $2.00
Mary E. Welty, Recorder

For Resolution, Dedication, Deed of Restrictions, Certificates See Town Deed Record 37, Page 427.

CERTIFICATION

I hereby Certify That I have Surveyed the above described tract and that the Same is Correct to the best of My Knowledge.

(SEAL)

Harold R. Paasch
Harold R. Paasch
L.S. No. 3322 Iowa.