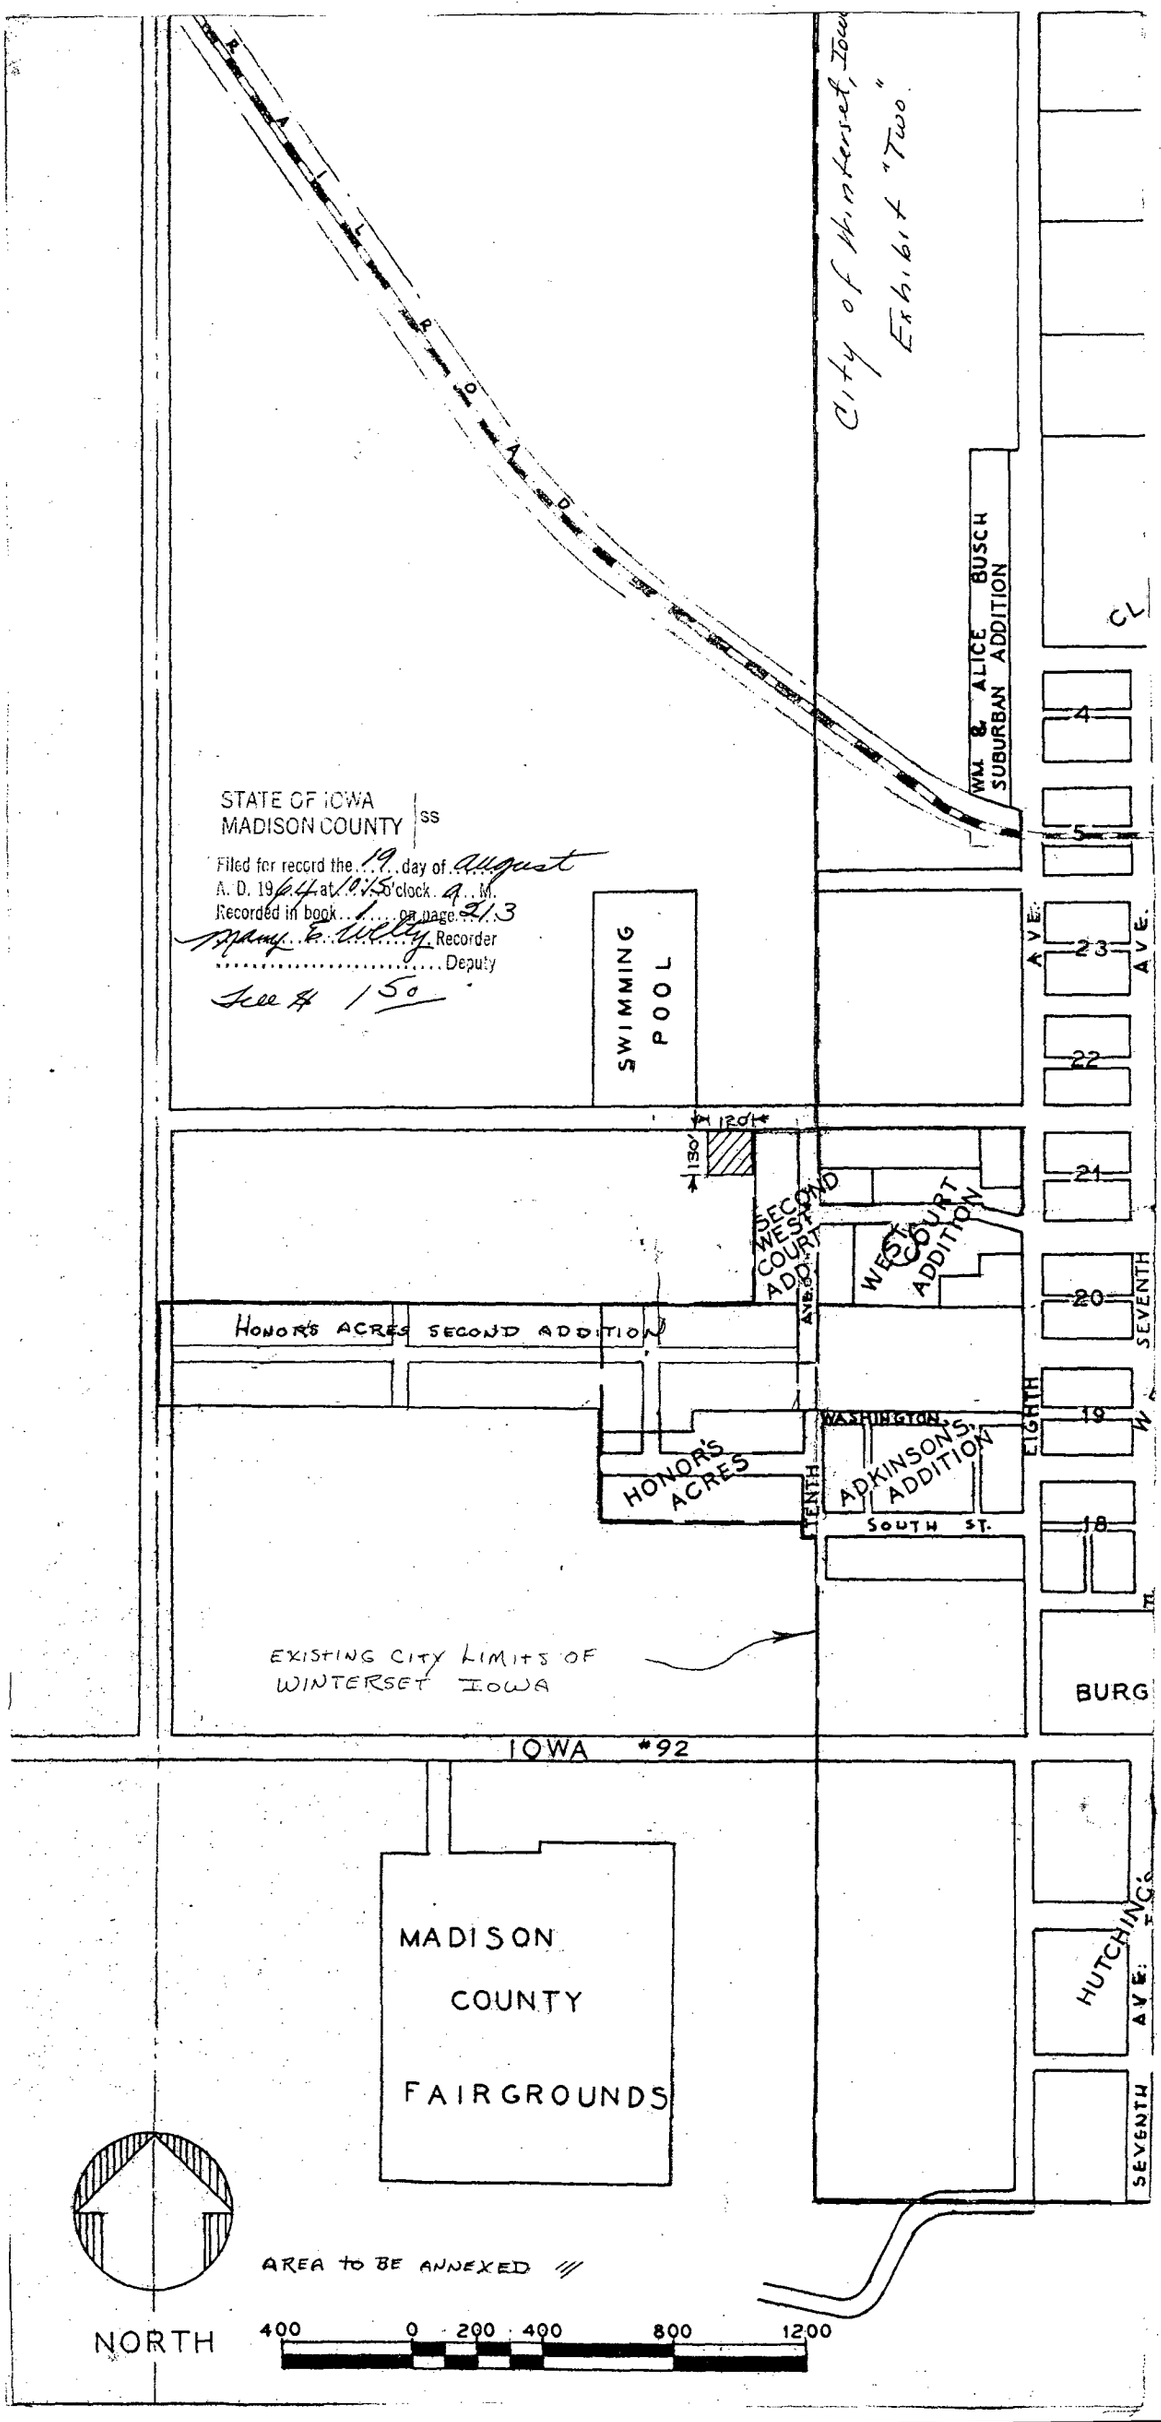

City of Winterset, Iowa
Exhibit "Two"
R A I L R O A D
WM. & ALICE BUSCH SUBURBAN ADDITION
CL
4
5
STATE OF IOWA
MADISON COUNTY ss
Filed for record the 19 day of August
A. D. 1964 at 10:15 o'clock A. M.
Recorded in book 1 on page 213
Mary E. Welty Recorder
Deputy
See # 150
SWIMMING POOL
AVE.
23
22
120'
130'
21
SECOND WEST COURT ADD.
WEST COURT ADDITION
20
SEVENTH
HONOR'S ACRES SECOND ADDITION
WASHINGTON
19
EIGHTH
HONOR'S ACRES
TENTH
ADKINSON'S ADDITION
SOUTH ST.
18
EXISTING CITY LIMITS OF WINTERSET IOWA
BURG
IOWA #92
MADISON COUNTY FAIRGROUNDS
HUTCHINGS
SEVENTH AVE.
AREA TO BE ANNEXED
NORTH
400 0 200 400 800 1200