SURVEY PLAT SHOWING
REQUEST FOR ANNEXATION OF

TRACT DESCRIBED AS S½ of N½ OF SW¼ SW¼ OF SECTION 36, TOWNSHIP 76, RANGE 28 (except tract COMMENCING IN MIDDLE OF PUBLIC HIGHWAY AT THE SW CORNER OF N½ OF SW¼ SW¼ OF SAID SECTION 36; THENCE RUNNING EAST 255 FT; THENCE NORTH 176 FT; THENCE WEST 255 FT. TO MIDDLE OF PUBLIC HIGHWAY, THENCE SOUTH 176 FT. TO POINT OF BEGINNING.


MADISON COUNTY - STATE OF IOWA

SCALE - 1" = 200 FT.

ENGINEER G. F. TIGGES, Registered Civil Engineer & LAND SURVEYOR
NO. 1755 - STATE OF IOWA

FOR APPLICATION
& RESOLUTION
See Deed Record
39 - 213

Jan 1963

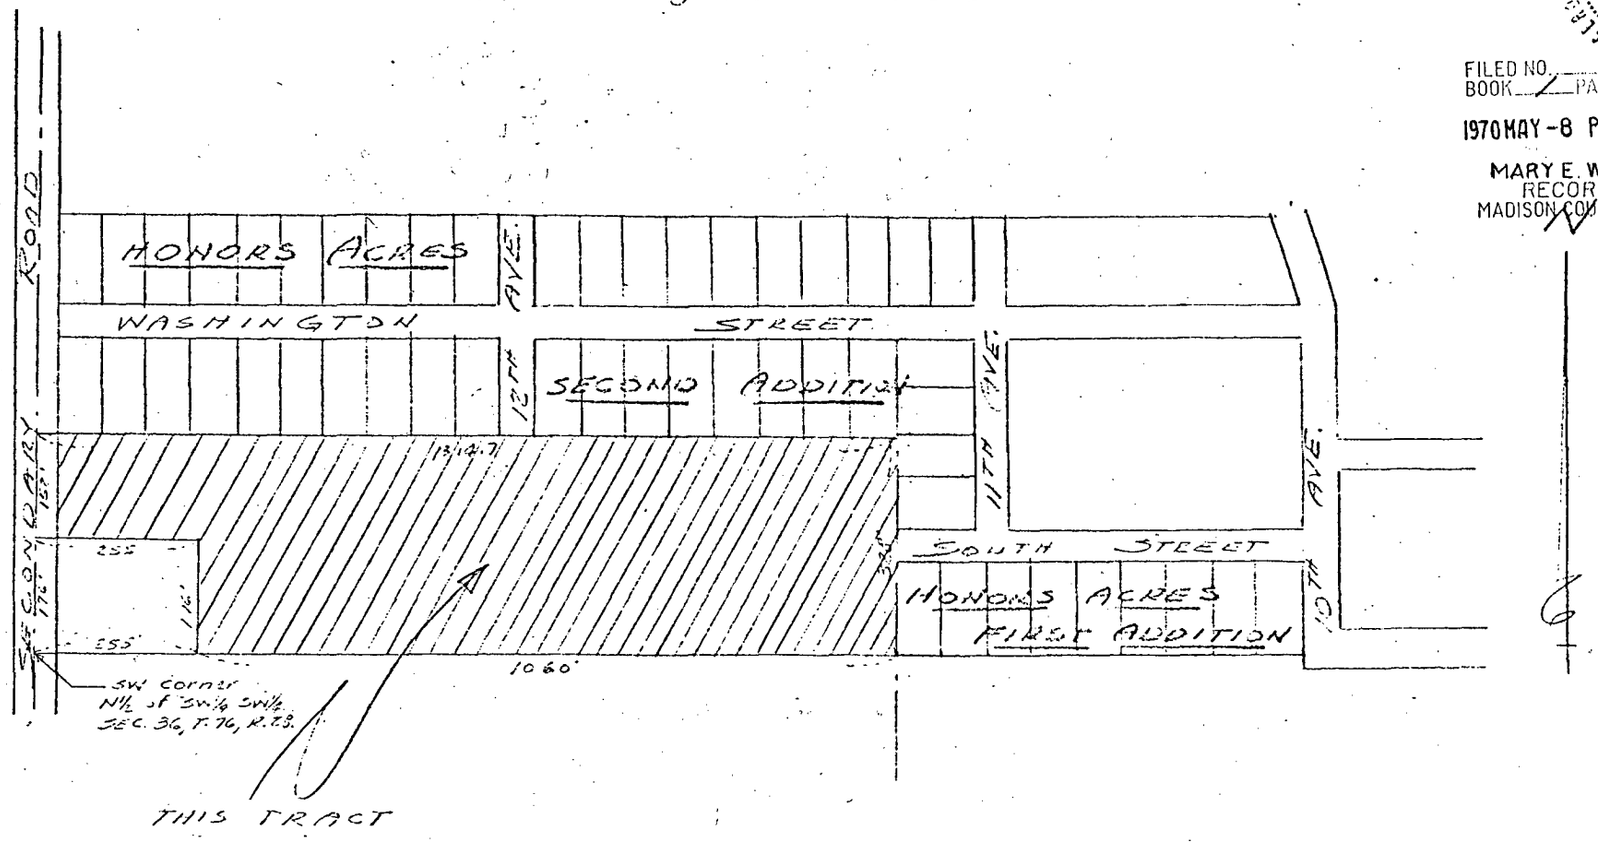

FILED NO.
BOOK 1 PAGE 218
1970 MAY -8 PM 4:30
MARY E. WELTY
RECORDER
MADISON COUNTY, IOWA
$1.50
RECD