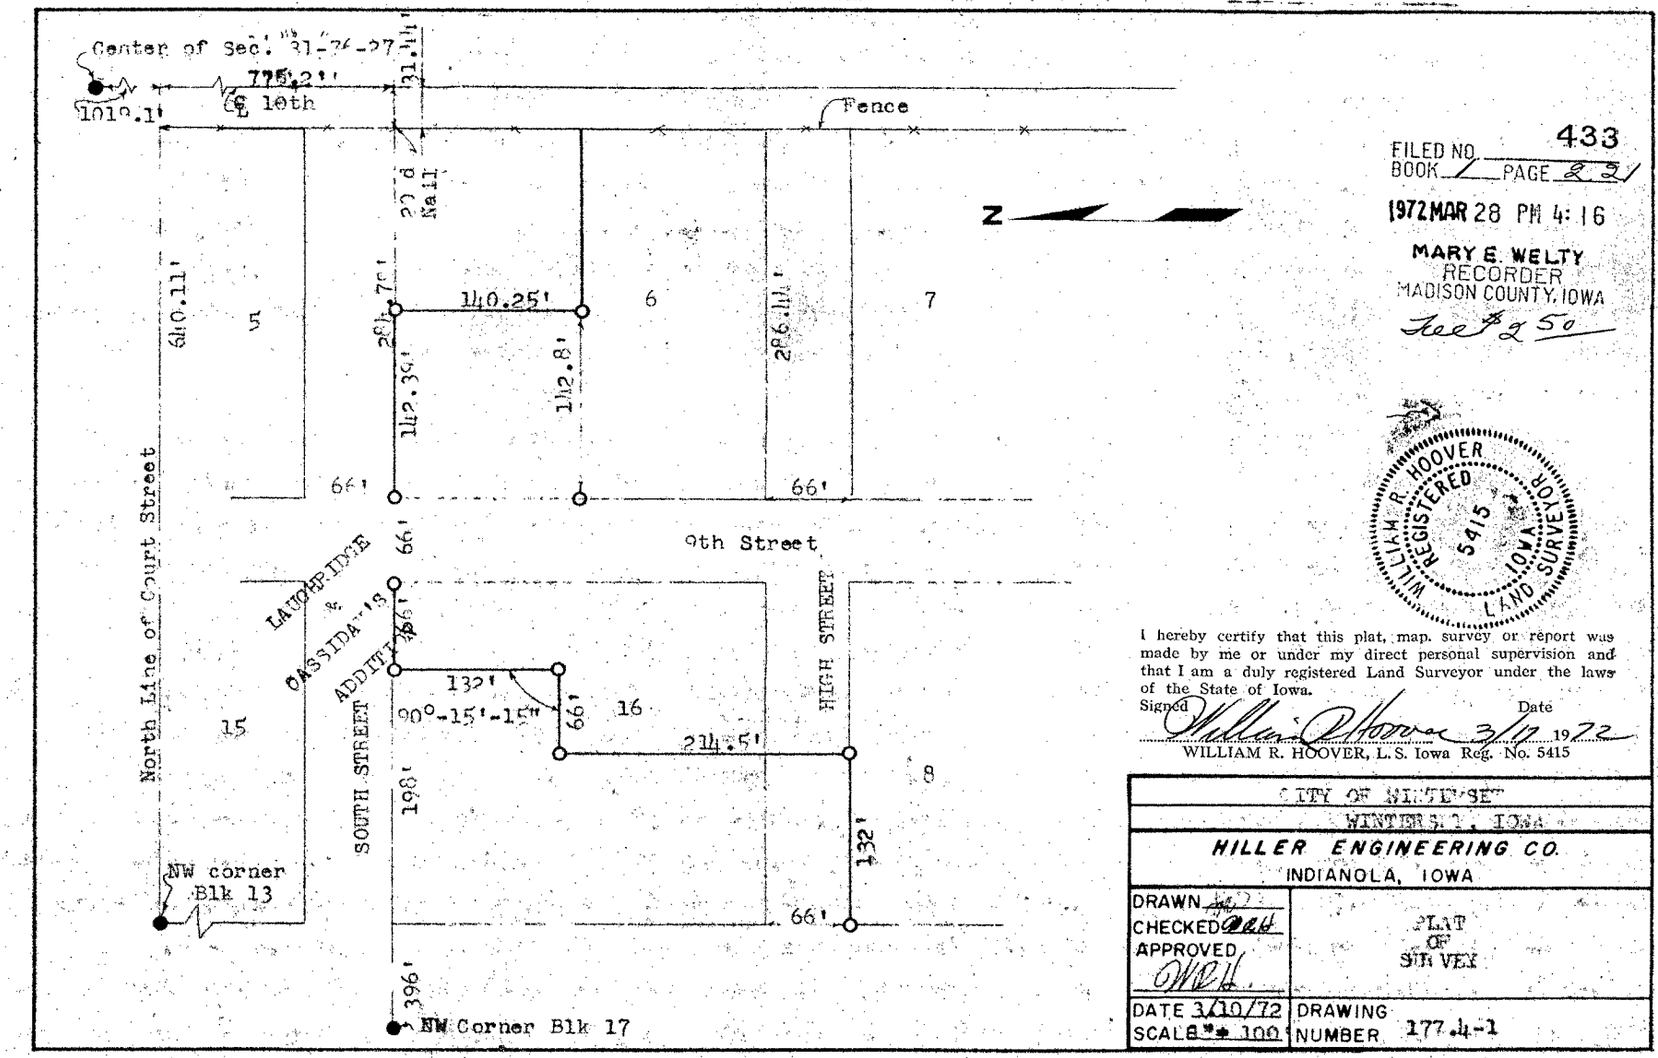


FILED NO. 433
BOOK 1 PAGE 82
1972 MAR 28 PM 4:16
MARY E. WELTY
RECORDER
MADISON COUNTY, IOWA
Fee $2.50

WILLIAM R. HOOVER
REGISTERED
5415
IOWA
LAND SURVEYOR

I hereby certify that this plat, map, survey or report was made by me or under my direct personal supervision and that I am a duly registered Land Surveyor under the laws of the State of Iowa.

Signed William R. Hoover Date 3/17 1972

WILLIAM R. HOOVER, L.S. Iowa Reg. No. 5415

CITY OF WINTERSET
WINTERSET, IOWA

HILLER ENGINEERING CO.
INDIANOLA, IOWA

DRAWN [illegible]	PLAT OF SURVEY
CHECKED [illegible]	
APPROVED [illegible]	
DATE 3/10/72	DRAWING NUMBER 177.4-1
SCALE 1" = 100'	