

200

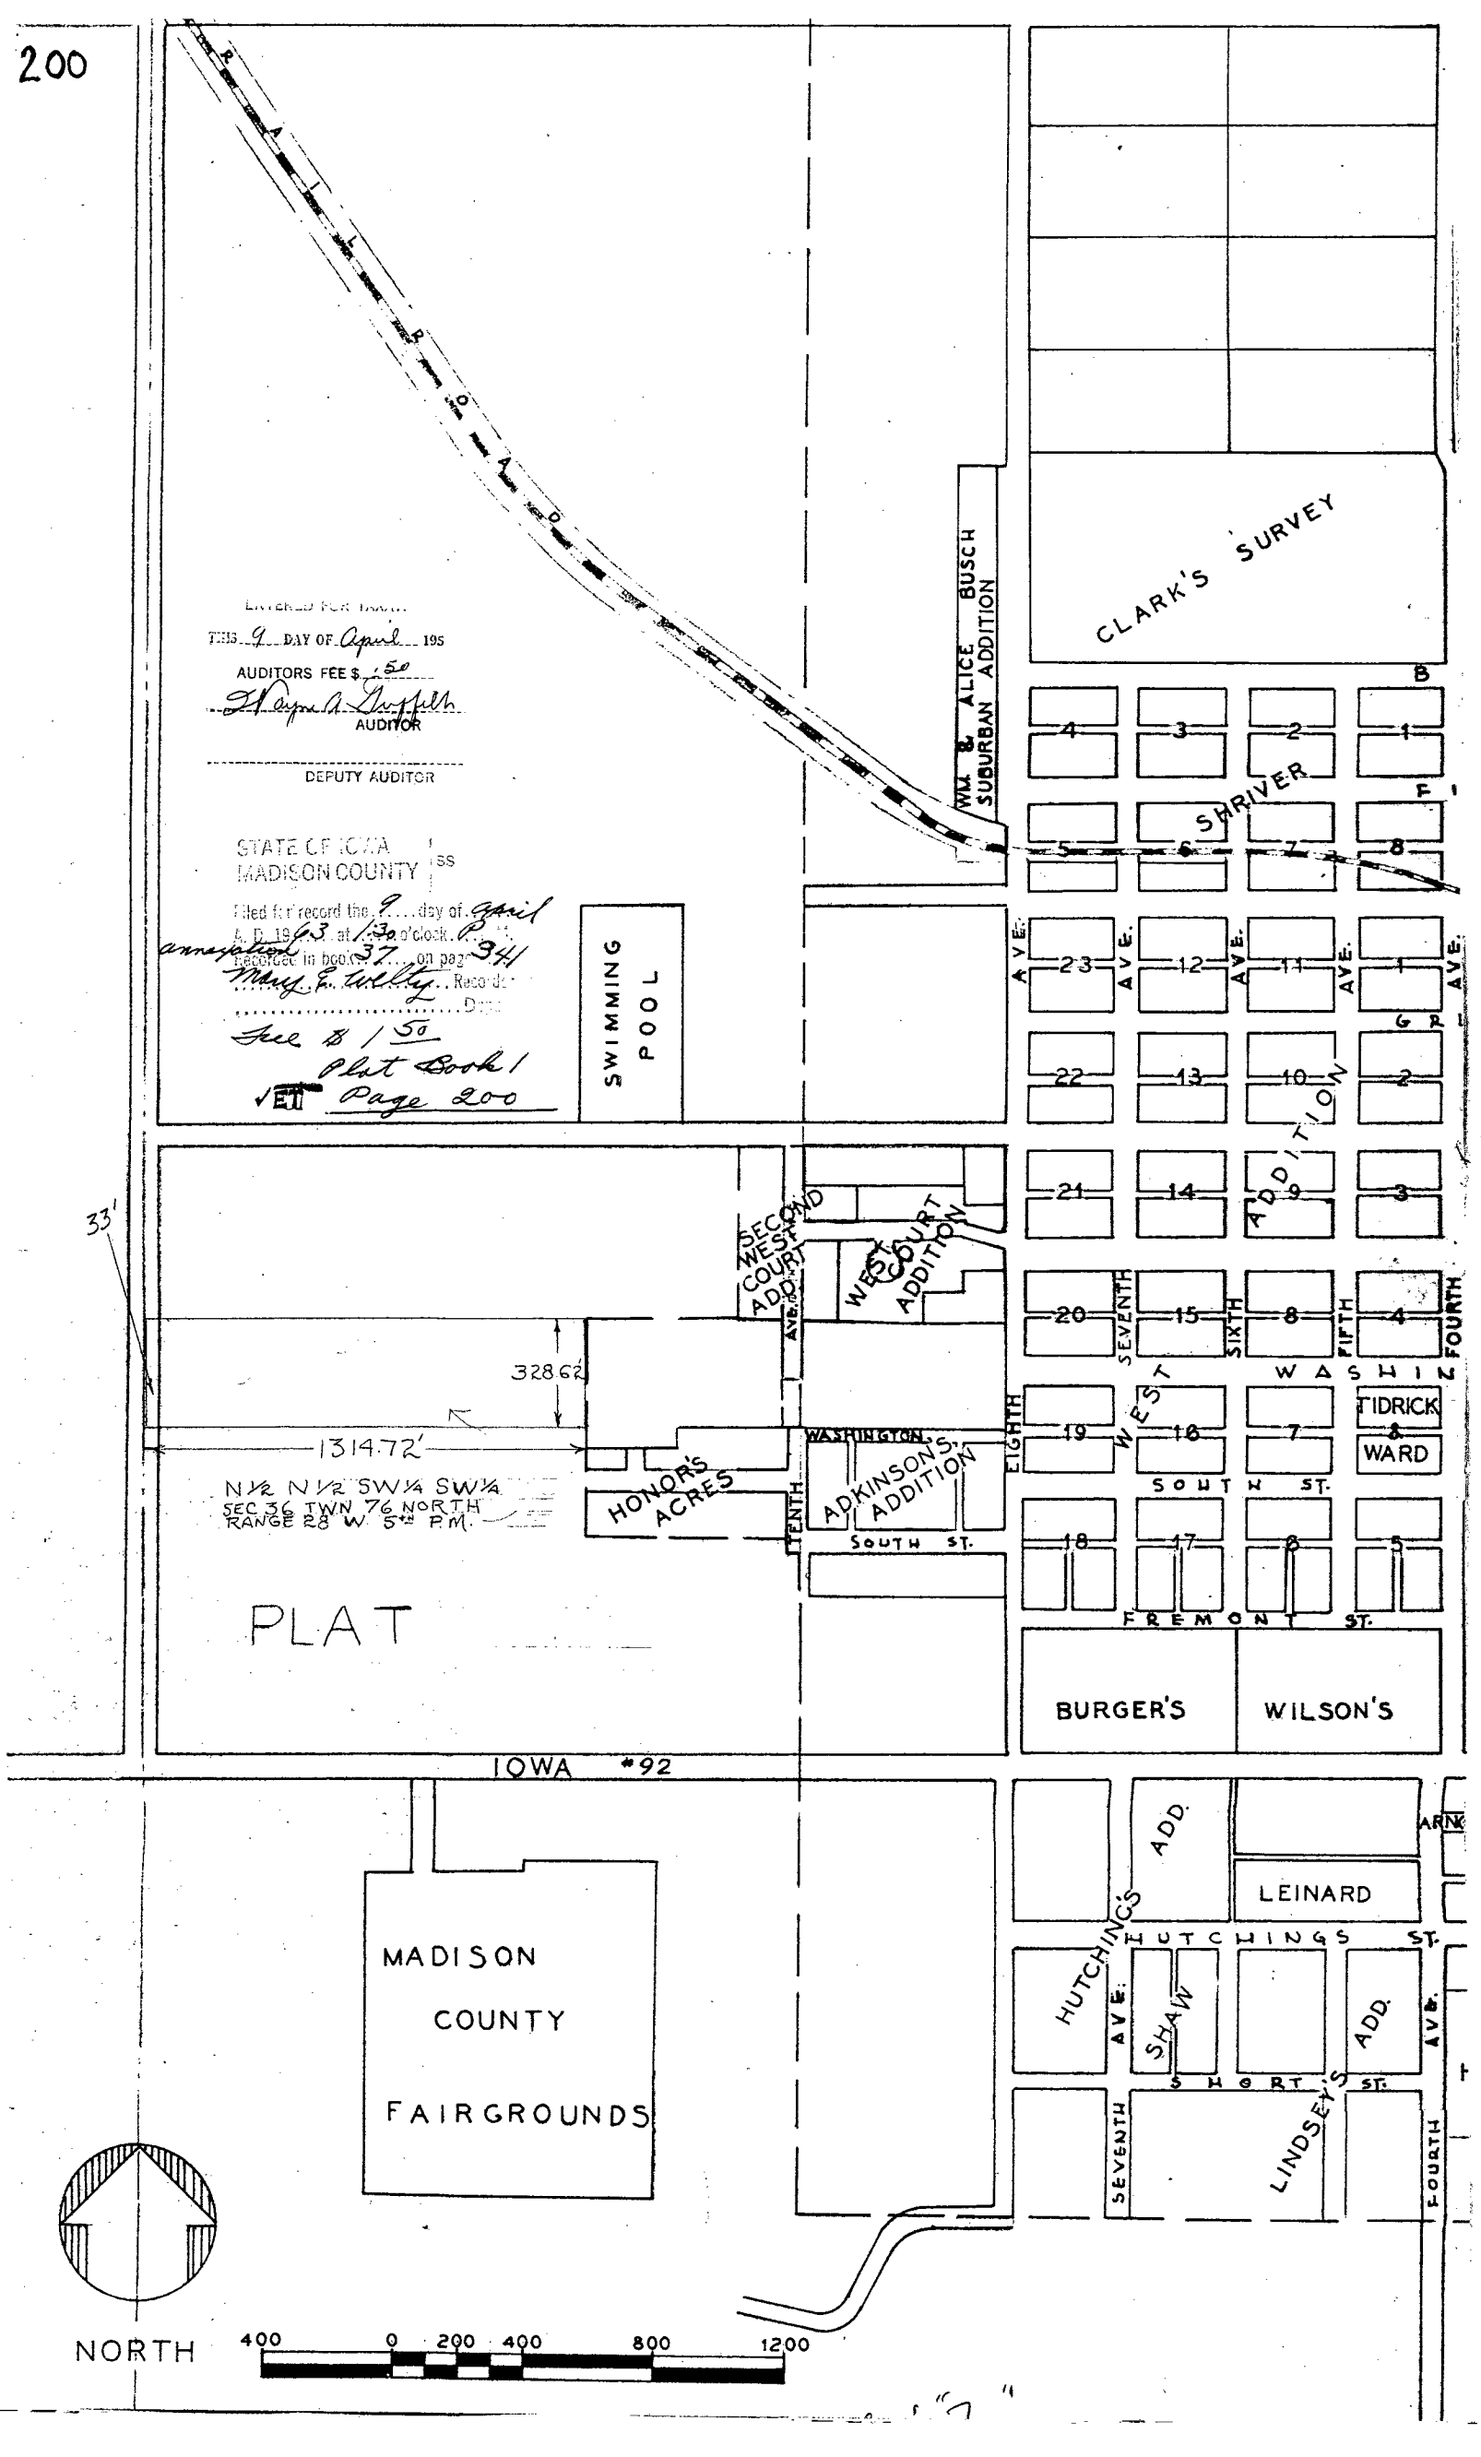

ENTERED FOR TAXATION
THIS 9 DAY OF April 195
AUDITORS FEE $ .50
Wayne A. Griffith
AUDITOR
DEPUTY AUDITOR

STATE OF IOWA } ss
MADISON COUNTY }
Filed for record the 9 day of April
A. D. 1963 at 1:30 o'clock P. M.
and recorded in book 37 on page 34
Mary E. Kelly Recorder
Deputy
Fee $ 1.50
Plat Book 1
Page 200

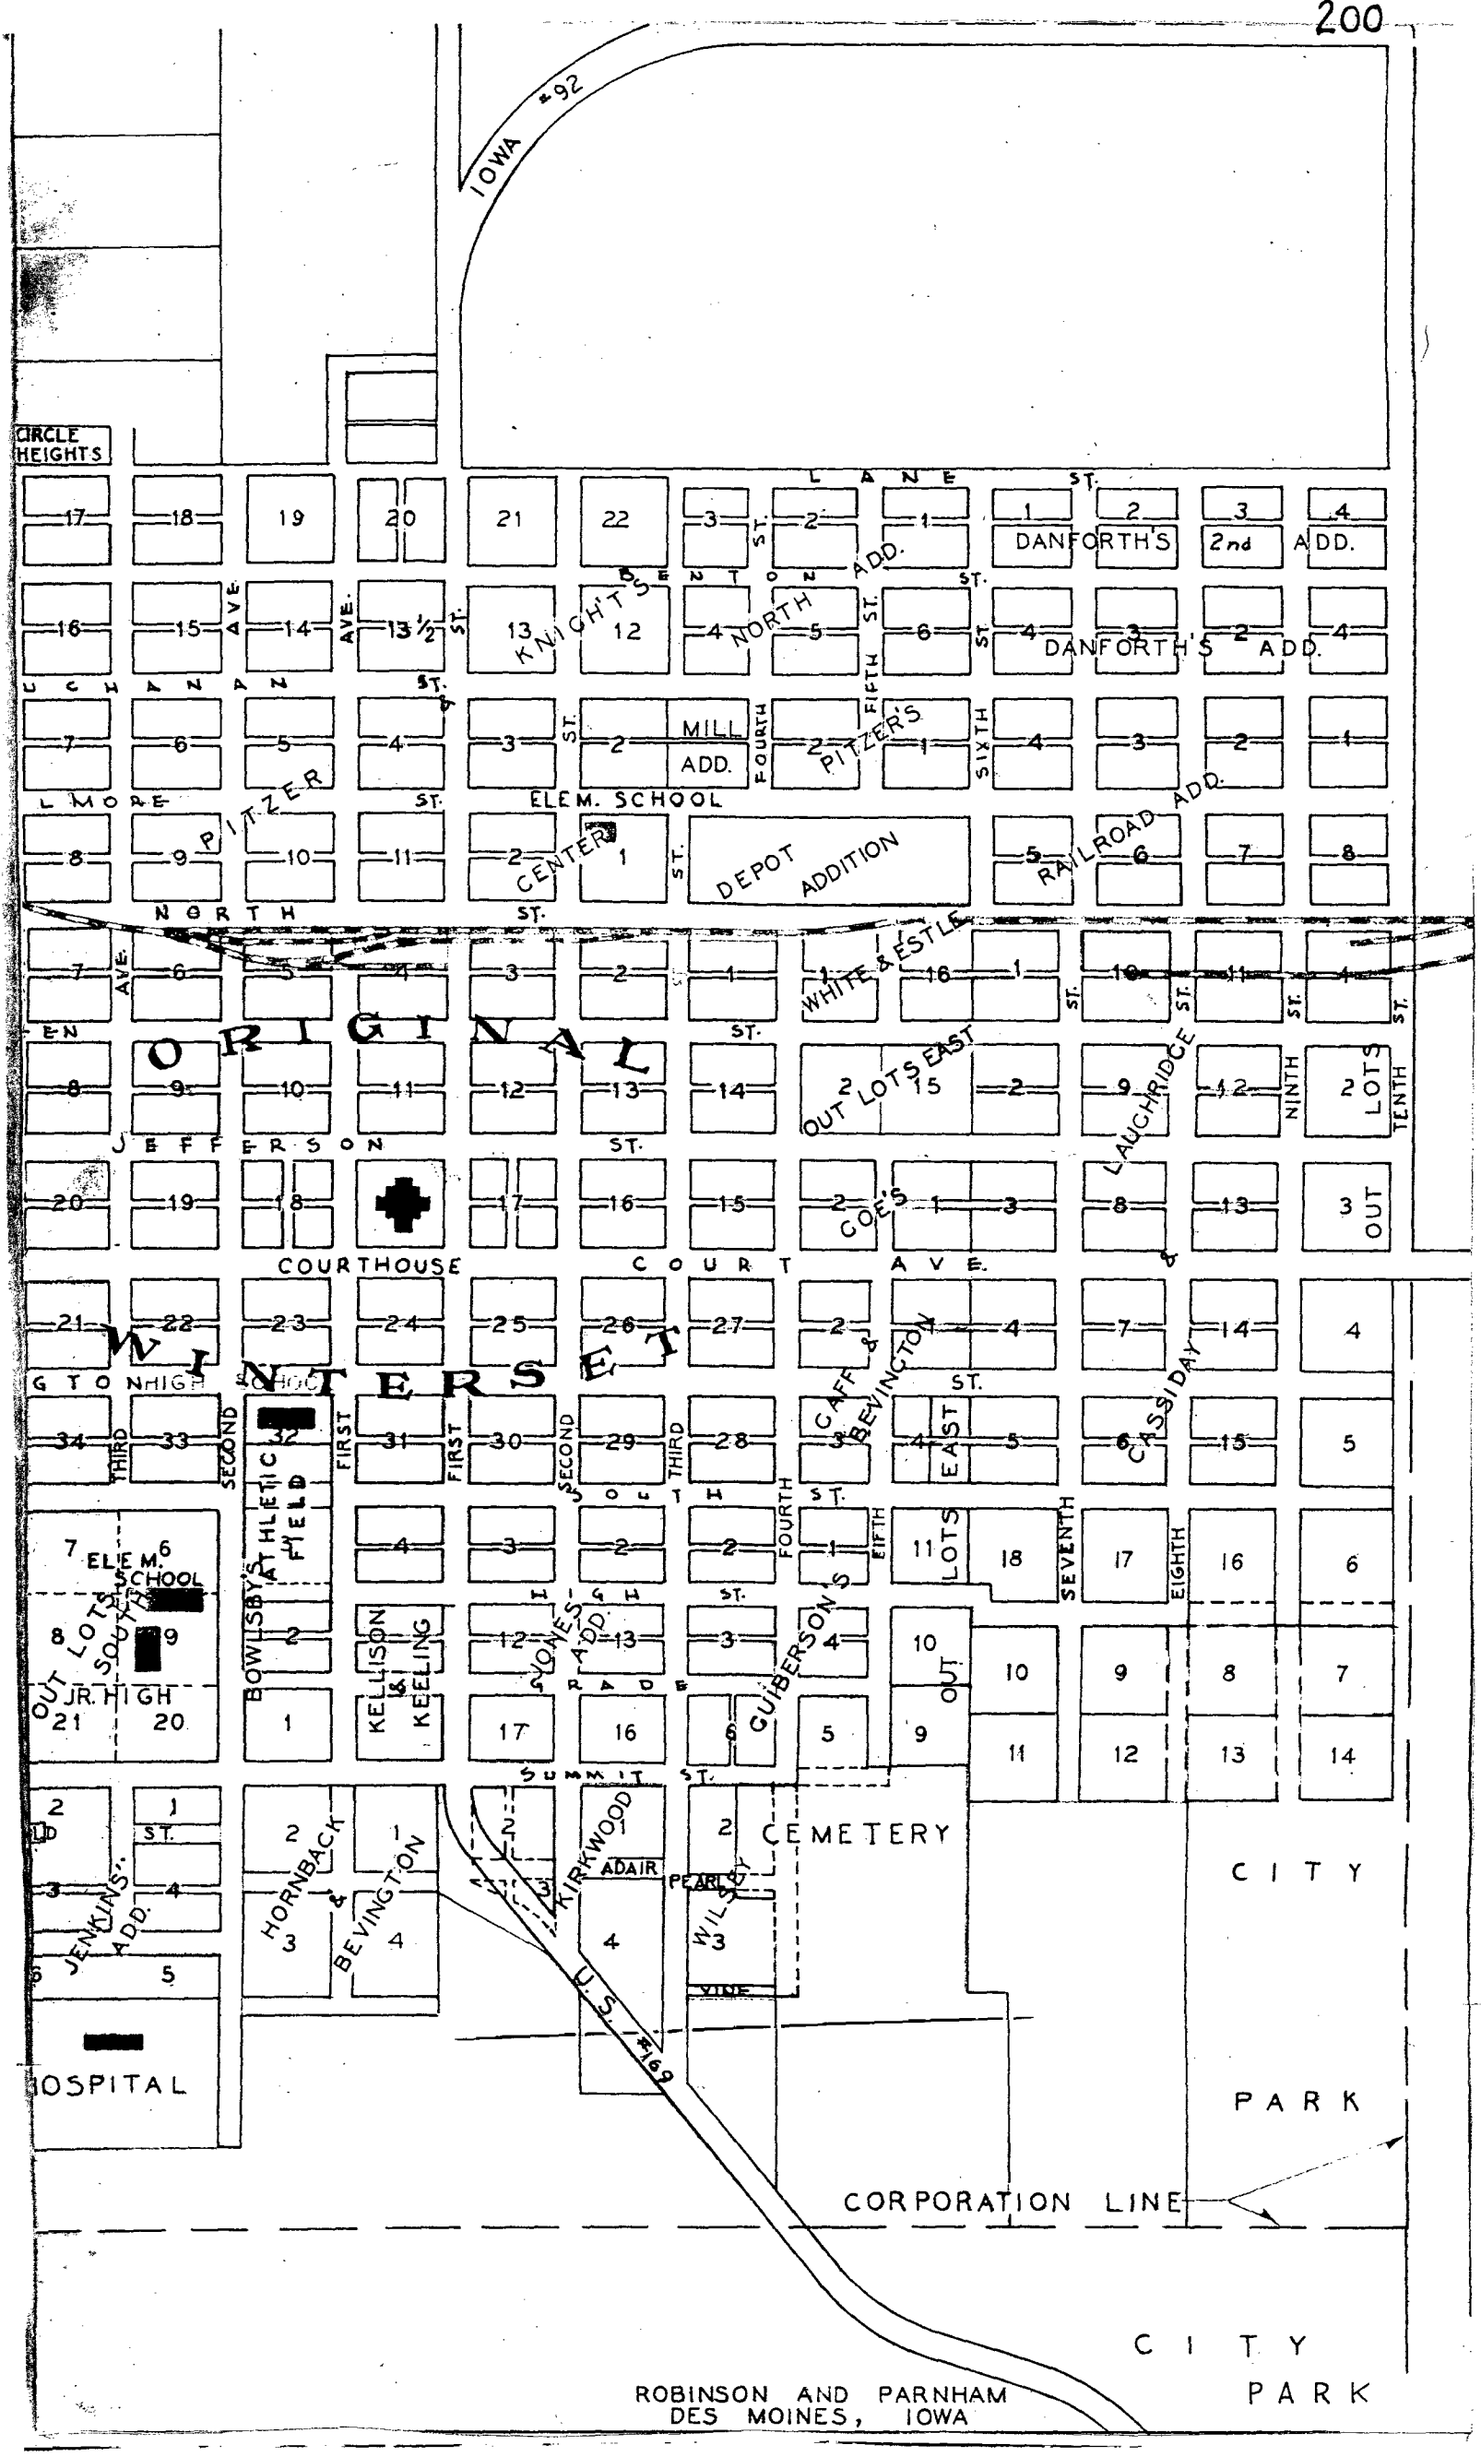

ROBINSON AND PARNHAM
DES MOINES, IOWA