
STATE OF IOWA, MADISON COUNTY, ss. Inst. No. 1947 Filed for Record this 22 day of March 19 78 at 4:11 P.M. 580

Book 1 Page 134 Recording Fee 2.50 Mary E. Welty, Recorder, By MW Deputy

Farm Plat

Plat of a survey made for Ed Acela in the SE¼ SW¼ and SW¼ SE¼ of Sec. 11-T76N-R27W of the 5th P.M., Madison County, Iowa.

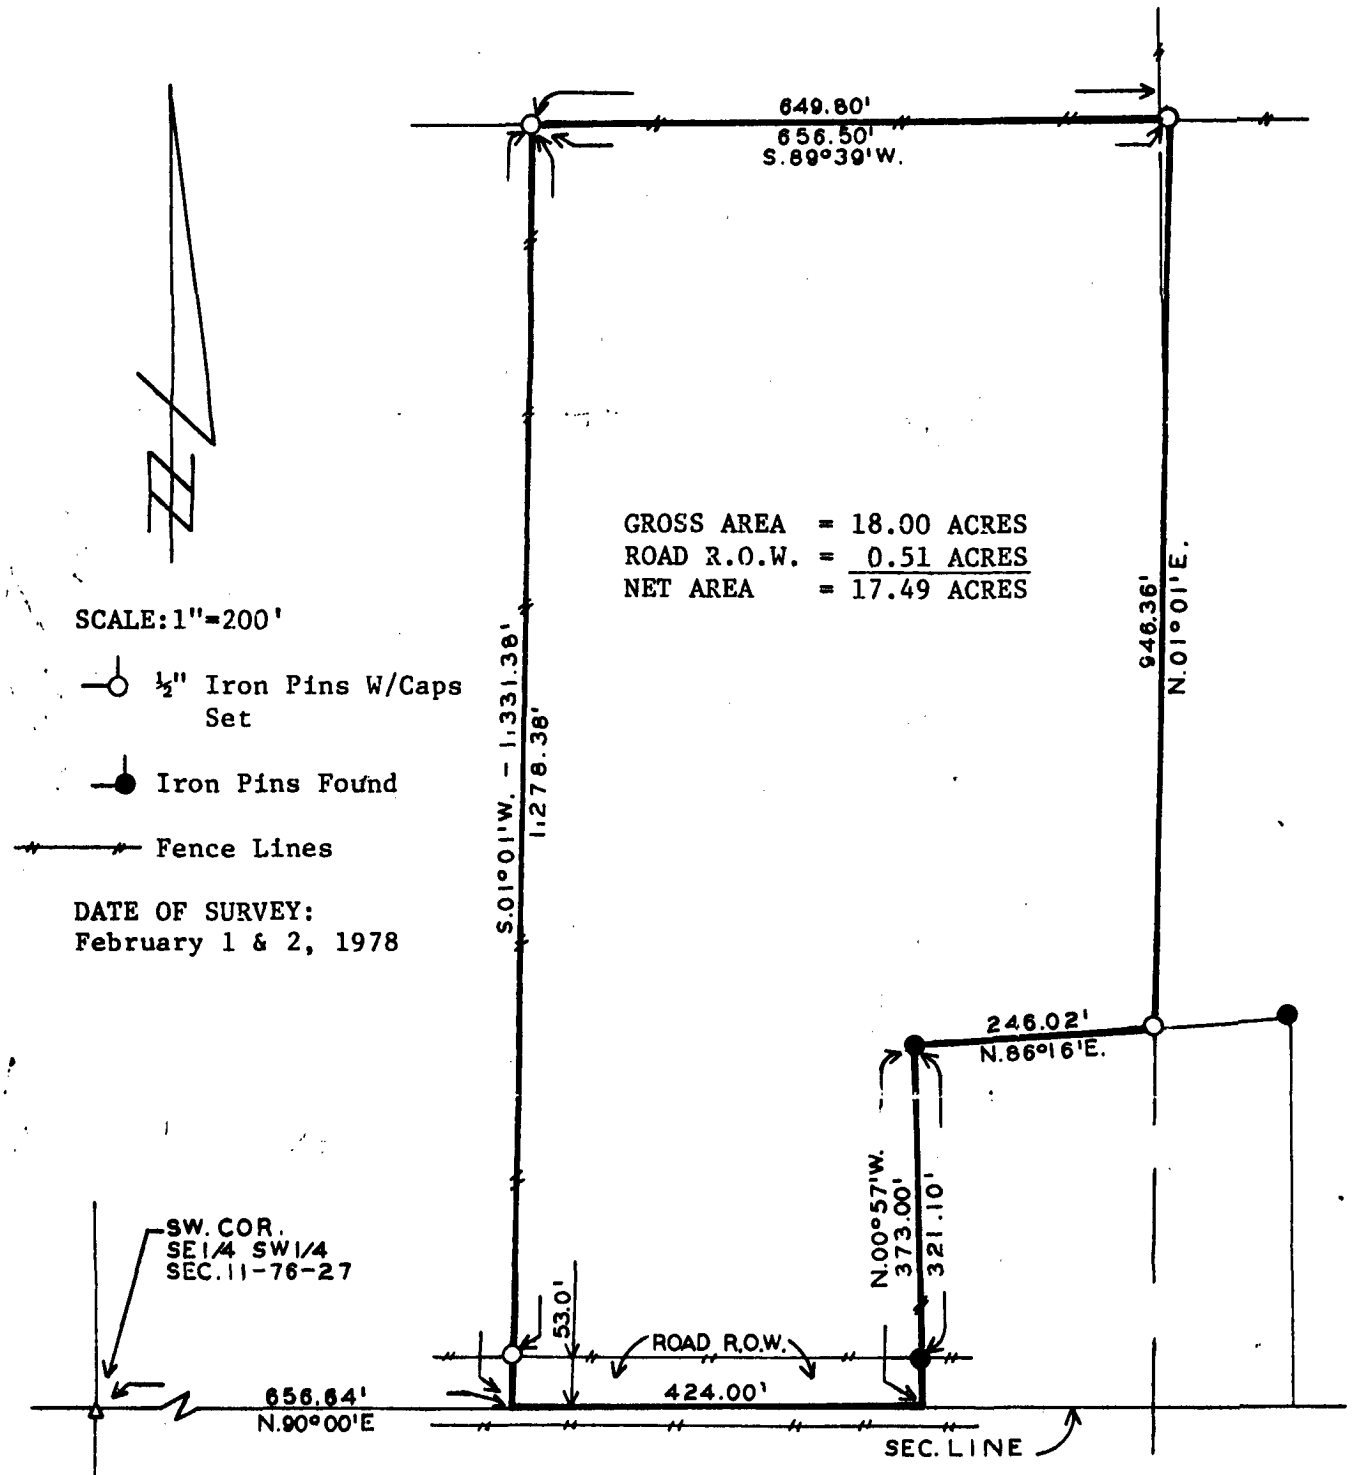

NOTE: The south line of the SW¼ of Sec. 11-76-27 is assumed to bear due east and west.

DESCRIPTION:
Commencing at the SW cor. of the SE¼ SW¼ of Sec. 11-T76N-R27W of the 5th P.M., thence N.90°00'E. 656.64 feet along the section line to the point of beginning. Thence continuing N.90°00'E. 424.00 feet, thence N.00°57'W. 373.00 feet, thence N.86°16'E. 246.02 feet, thence N.01°01'E. 946.36 feet, thence S.89°39'W. 656.50 feet along the north line of the SE¼ SW¼ of said Sec. 11, thence S.01°01'W. 1,331.38 feet to the point of beginning. Said parcel contains 18.00 acres including 0.51 acres of county road right of way.

I HEREBY CERTIFY THAT THIS PLAN, SPECIFICATION, PLAT, MAP, SURVEY OR REPORT WAS MADE BY ME OR UNDER MY DIRECT PERSONAL SUPERVISION AND THAT I AM A DULY REGISTERED PROFESSIONAL ENGINEER AND LAND SURVEYOR UNDER THE LAWS OF THE STATE OF IOWA.

SIGNED Charles T. Vance DATE 3 Feb. 1978

Charles T. Vance, P.E. & L.S. Iowa Reg. No. 5041

VANCE & HOCHSTETLER, P.C.
CONSULTING ENGINEERS
WINTERSET, IOWA