
Plat of a Survey made for Alma R. White in the South Half ($S\frac{1}{2}$) of the Southwest Quarter ($SW\frac{1}{4}$) of Section 6, Township 75 North, Range 27 West of the 5th P.M., Madison County, Iowa and the North Half ($N\frac{1}{2}$) of the Northwest Quarter ($NW\frac{1}{4}$) of Section 7, Township 75 North, Range 27 West of the 5th P.M., Madison County, Iowa.

IND. ✓
REC. ✓
PAGE ✓

FILED NO. 1452
BOOK 106 PAGE 365
1977 FEB -7 AM 11:31
MARY E. WELTY
RECORDER
MADISON COUNTY, IOWA
Fee $2.50

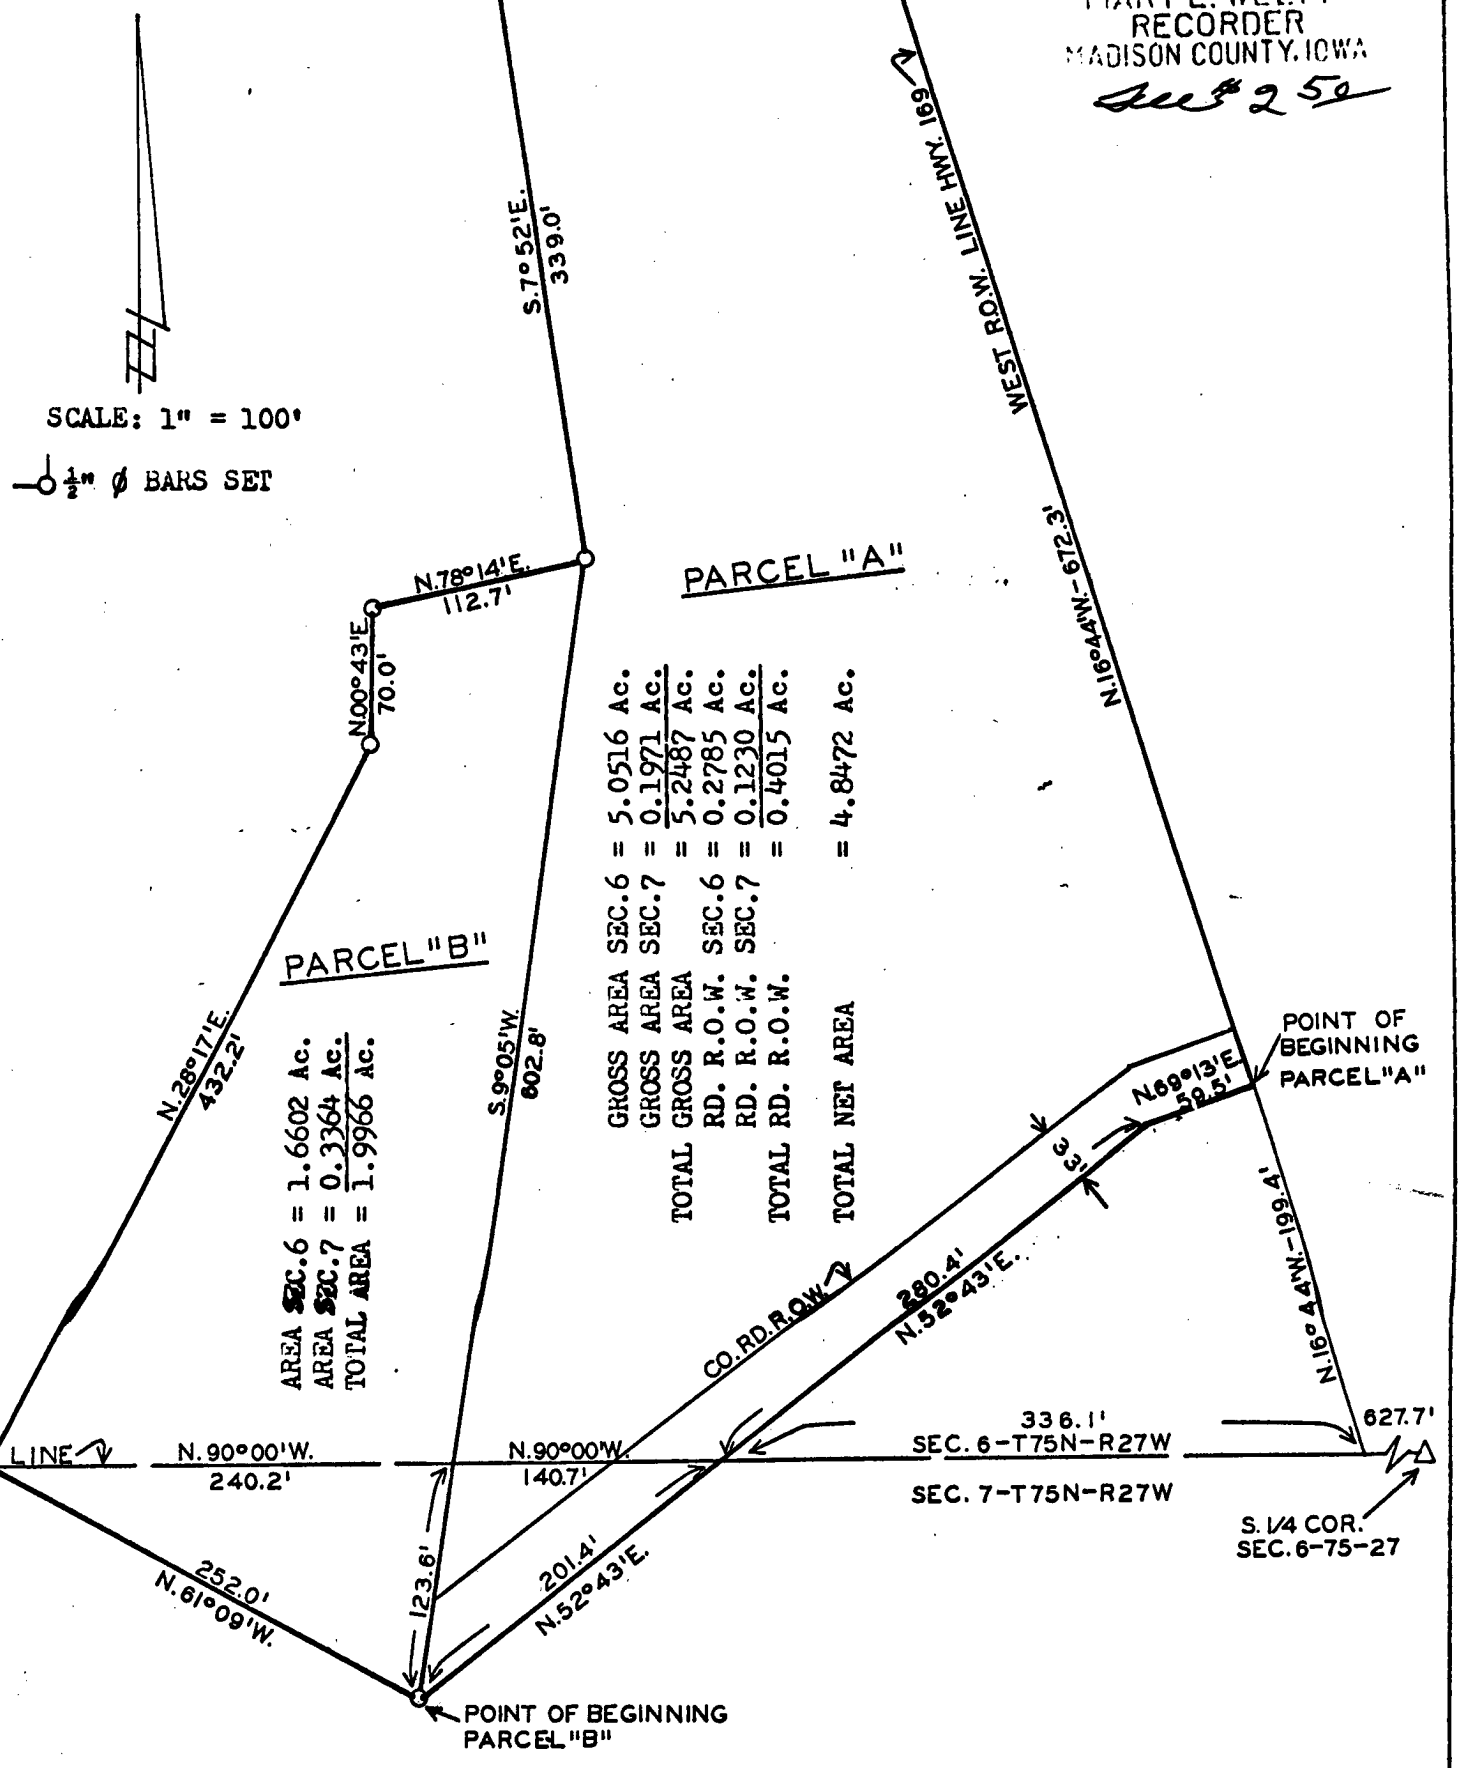

SCALE: 1" = 100'

$\frac{1}{2}$" ∅ BARS SET

I hereby certify that this plat, map, survey or report was made by me or under my direct personal supervision and that I am a duly registered Land Surveyor under the laws of the State of Iowa.

Signed J. M. Hochstetler Date Feb 7 1977

J M Hochstetler, P.E., L.S. Iowa Reg. No. 6808

VANCE & HOCHSTETLER
CONSULTING ENGINEERS
WINTERSET, IOWA