Miscellaneous Record, No. 27, Madison County, Iowa

R. D. Street
To
The Public

#1227
Fee $1.00 VJS

Filed for record the 27 day of February A. D. 1961 at 10:20 o'clock A. M.
Mary E. Welty, Recorder


BLUE PRINT OF PATENT

Scale 2" to 1"
Mag. 44
Sheet -1-
Steel Stock
B.1112 or C1144
Not Hardened

2/21/61
R.D.S.

A - Guide End
B - Size .4290
C - Ram Guide
D - Ram Out End

PATENT ARMS MFG CO.
R. D. Street

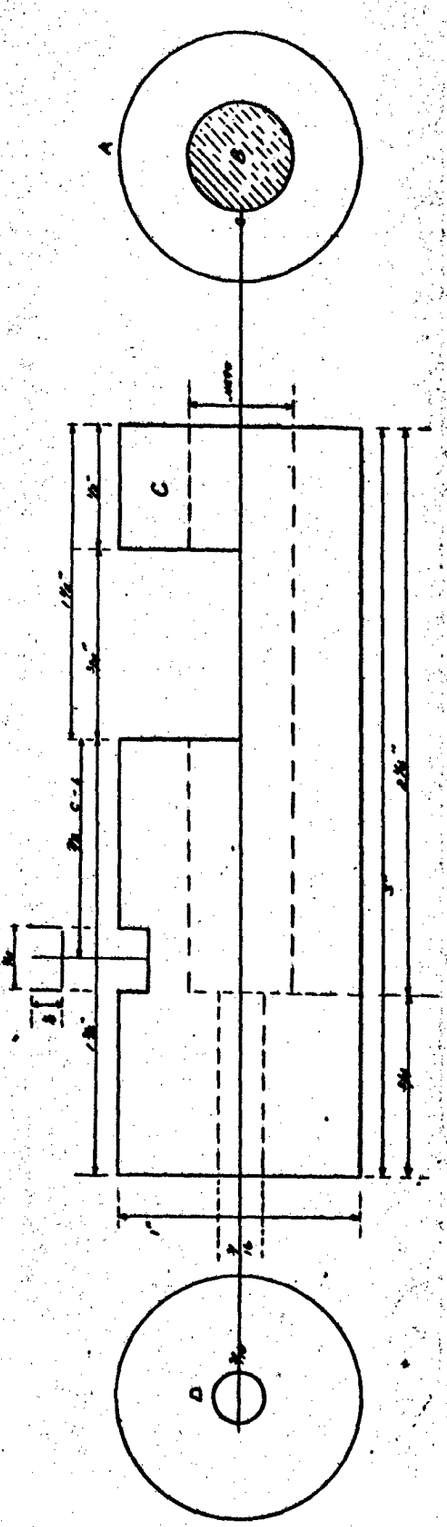

COMPARED