
Sec. No. 4, Township 74, Range 29.

Plat of a Survey made for Fay and Edna Schutz in the Southwest Quarter of the Northwest Quarter of Section 4, Township 74 North, Range 29 West of the 5th P.M., Madison County, Iowa.

DESCRIPTION:

A parcel of land described as commencing at the West Quarter Corner of Section 4, Township 74 North, Range 29 West of the 5th P.M., Madison County, Iowa which is the Point of Beginning thence N.90°00'E. 1205.8 feet along the South line of the Southwest Quarter of the Northwest Quarter of Section 4, Township 74 North, Range 29 West of the 5th P.M.; thence N.00°00' 331.5 feet thence North 87°08' West 1198.9 feet to the West line of Section 4, Township 74 North, Range 29 West; thence South 1°14'West along the West line of said Section 4 391.4 feet to Point of Beginning. Said parcel contains 10.0000 Acres including 1.2556 Acres of County Road Right-of-Way.

FILED NO 1117
BOOK 1 PAGE 112
1975 AUG 14 PM 2:52
MARY E. WELTY
RECORDER
MADISON COUNTY, IOWA
Fee #2.50

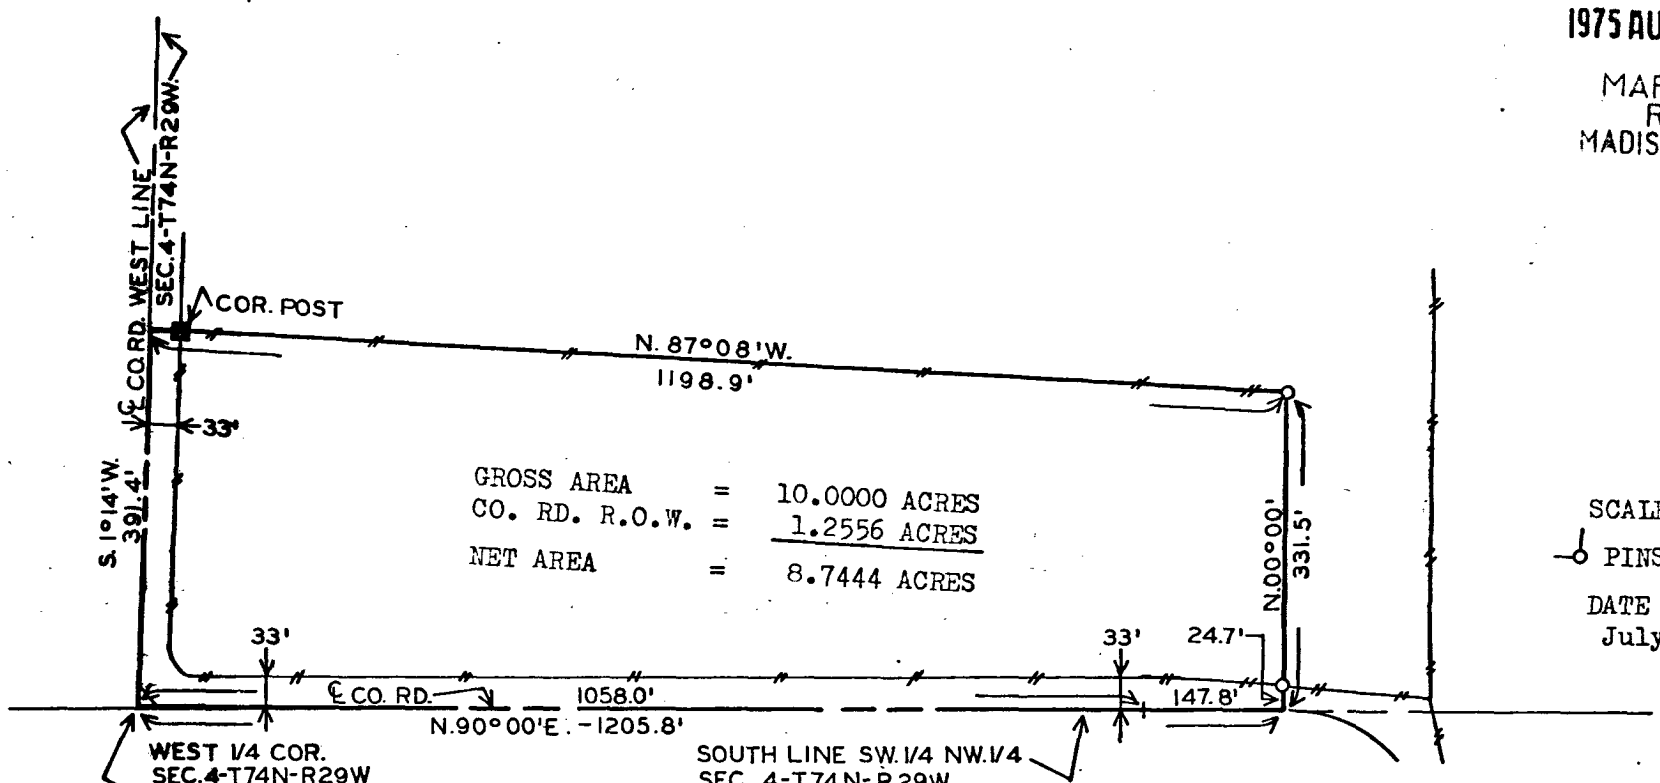

SCALE: 1" = 200'

PINS SET

DATE OF SURVEY:
July 9, 1975

I hereby certify that this plat, map, survey or report was made by me or under my direct personal supervision and that I am a duly registered Land Surveyor under the laws of the State of Iowa.

Signed J. M. Hochstetler Date Aug. 14 1975

J. M. Hochstetler, P.E., L.S. Iowa Reg. No. 6808

VANCE & HOCHSTETLER
CONSULTING ENGINEERS
WINTERSET, IOWA