
Sec. No. 11, Township 77, Range 27.

FILED NO. 1352
BOOK 1 PAGE 105
1974 AUG 19 PM 2:58
MARY E. WILLEY
RECORDER
MADISON COUNTY, IOWA

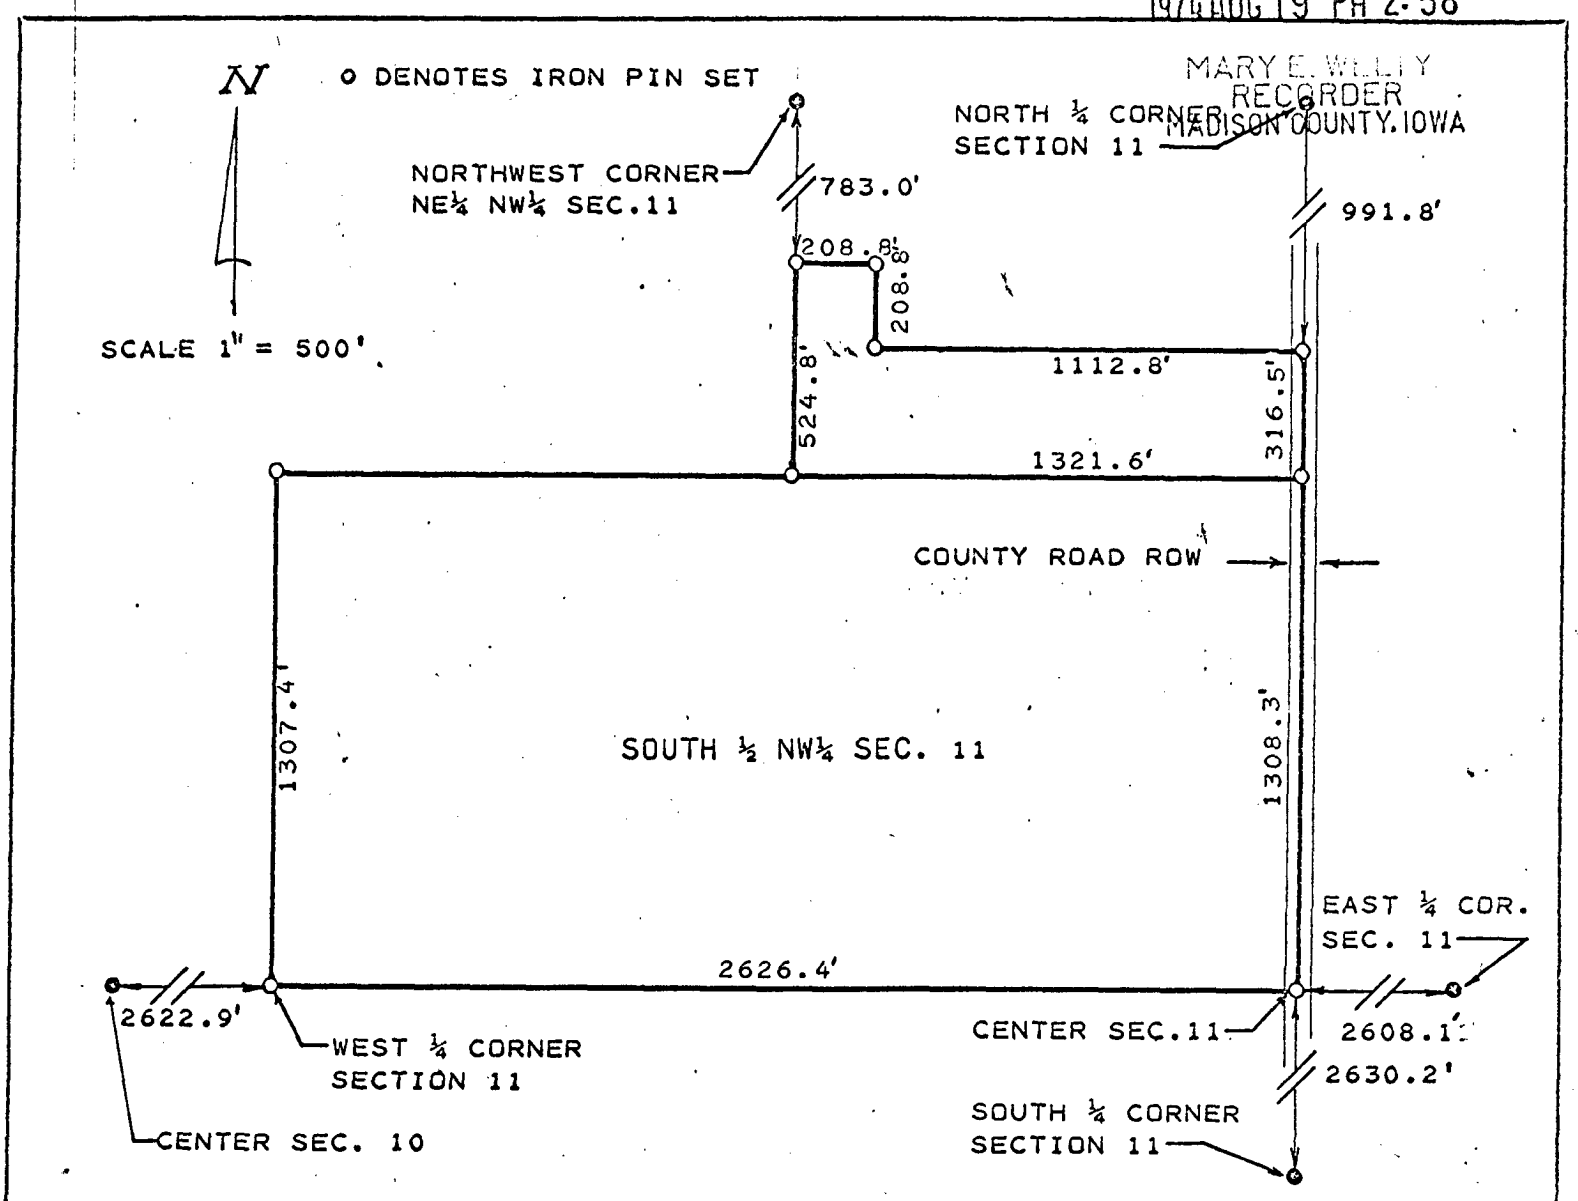

The above tracts are described as the south half (S½) of the northwest quarter (NW¼) of Section 11, T77N, R27W of the 5th PM, Madison County, Iowa, and a parcel in the northeast quarter (NE¼) of the northwest quarter (NW¼) of said Section 11 described as beginning at the north quarter corner of said Section 11, thence south along the east line of the northwest quarter (NW¼) of said Section 11 a distance of nine hundred ninety one and eight tenths (991.8) feet to an iron pin on the true point of beginning, thence westerly parallel with the north line of said Section 11 a distance of one thousand one hundred twelve and eight tenths (1112.8) feet to an iron pin, thence north parallel with the east line of the northwest quarter (NW¼) of said Section 11 a distance of two hundred eight and eight tenths (208.8) feet to an iron pin, thence westerly parallel with the north line of said Section 11 a distance of two hundred eight and eight tenths (208.8) feet to an iron pin, thence south parallel with the east line of the northwest quarter (NW¼) of said Section 11 a distance of five hundred twenty four and eight tenths (524.8) feet to an iron pin on the north line of the south half (S½) of the northwest quarter (NW¼) of said Section 11, thence east along the north line of the south half (S½) of the northwest quarter (NW¼) of said Section 11 a distance of one thousand three hundred twenty one and six tenths (1321.6) feet to an iron pin on the east line of the northwest quarter of said Section 11, thence north along the east line of the northwest quarter (NW¼) of said Section 11 a distance of three hundred sixteen and four tenths (316.4) feet to the true point of beginning containing 91 acres more or less subject to all recorded easements.

Subscribed and sworn to before me this 15th day of March, 1974
Robert Knapp
Notary Public
(SEAL)

I, Lynn W. Sickels, a duly registered Professional Engineer & Land Surveyor, do hereby certify that the above plat is a true representation of the survey made by me in accordance with the laws of the State of Iowa on March 15, 1974
Lynn Sickels
Lynn W. Sickels, P.E. & L.S. 5073

survey for
IOWA CONSERVATION COMMISSION
date June 24, 1974

MID-STATE ENGINEERING
BOX 39
CRESTON, IOWA 50801