
Sec. No. 24, Township 76, Range 26.

PLAT OF A SURVEY MADE AT THE REQUEST OF MR. HAL SHIRK IN THE SE¼ SW¼ OF SEC. 24-T76N-R26W OF THE 5TH P.M., MADISON COUNTY, IOWA.

501S

FILED NO. _____
BOOK 1 PAGE 124
Plat Book
1977 SEP -9 PM 4:29
MARY E. WELTY
RECORDER
MADISON COUNTY, IOWA

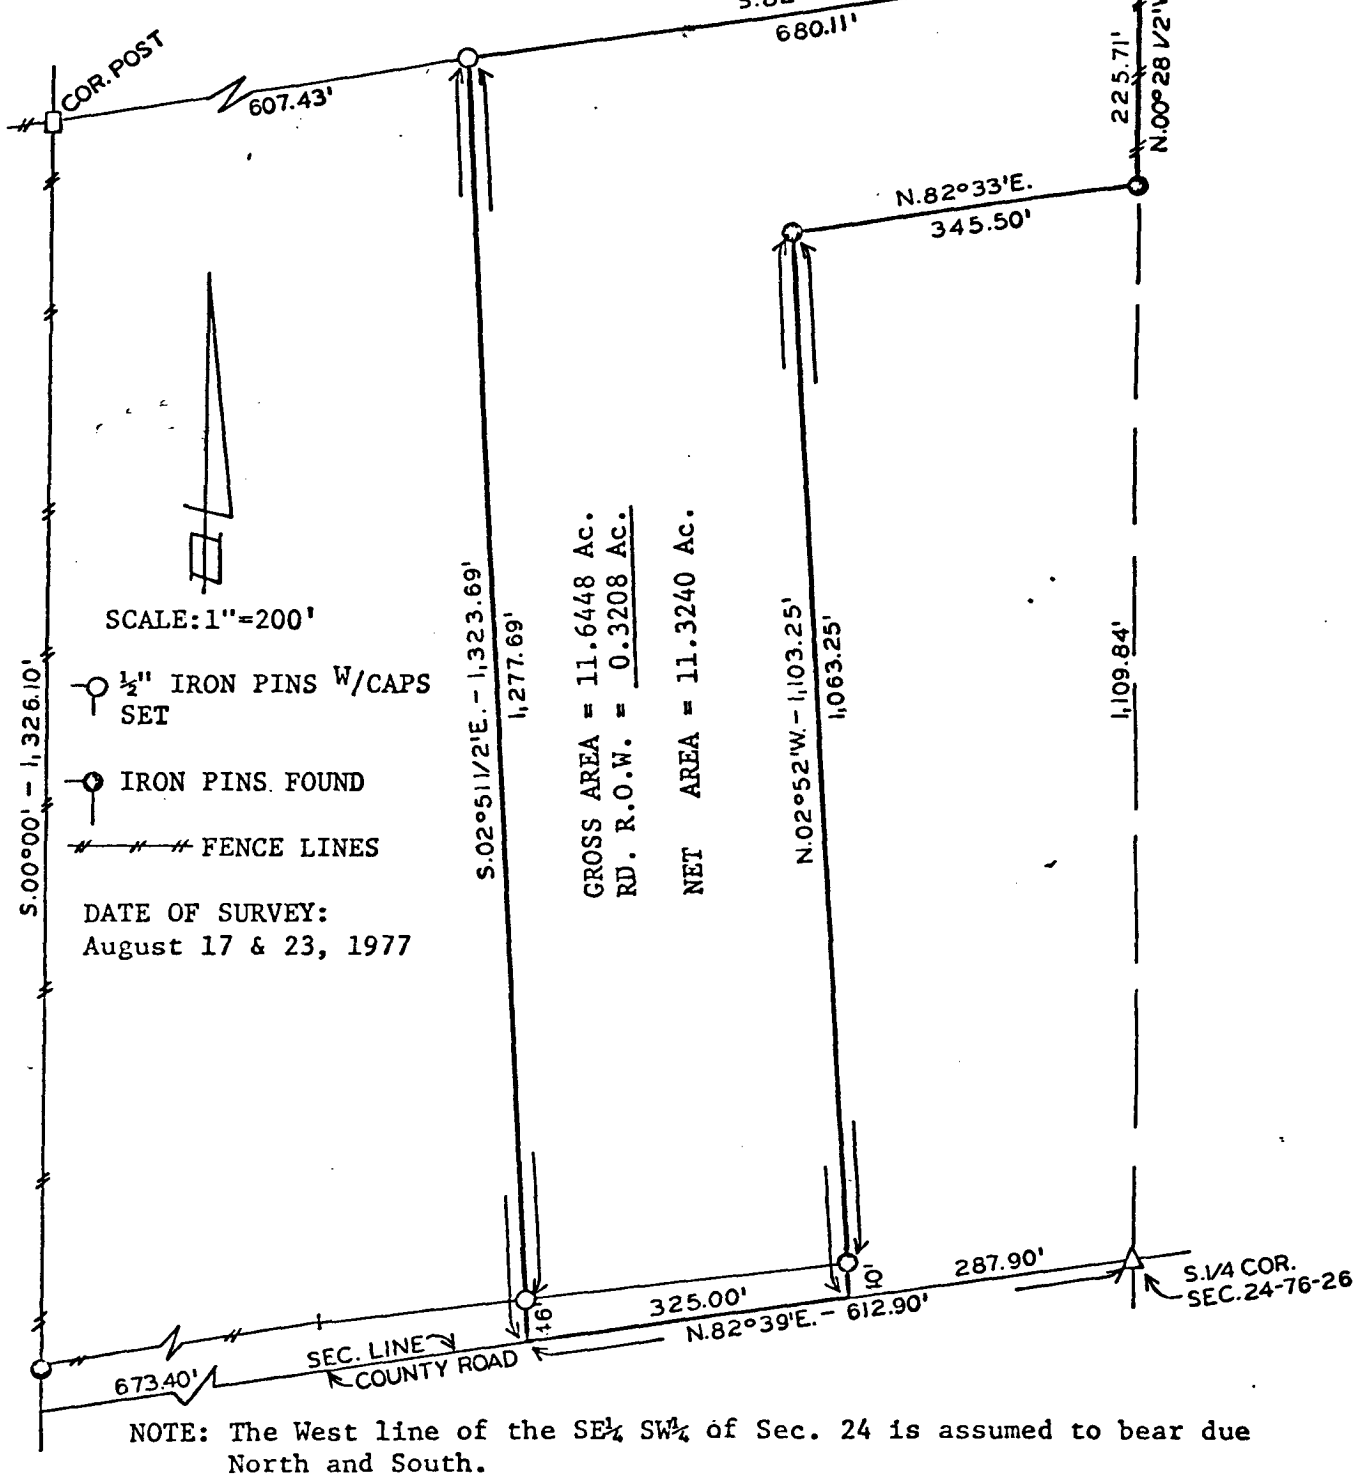

NOTE: The West line of the SE¼ SW¼ of Sec. 24 is assumed to bear due North and South.

DESCRIPTION:
Commencing at the S¼ Cor. of Sec. 24-T76N-R26W of the 5th P.M., thence S.82°39'W. 287.90 feet along the south line of the SE¼ SW¼ of said Sec. 24, to the point of beginning. Thence N.02°52'W. 1,103.25 feet, thence N.82°33'E. 345.50 feet, thence N.00°28½'W. 225.71 feet to the NE. Cor. of the SE¼ SW¼ of said Sec. 24, thence S.82°14'W. 680.11 feet, thence S.02°51½'E. 1,323.69 feet, thence N.82°39'E. 325.00 feet along the south line of the SE¼ SW¼ to the point of beginning. Said parcel contains 11.6448 Acres including 0.3208 Acres of County Road Right-of-Way.

I HEREBY CERTIFY THAT THIS PLAN, SPECIFICATION, PLAT, MAP, SURVEY OR REPORT WAS MADE BY ME OR UNDER MY DIRECT PERSONAL SUPERVISION AND THAT I AM A DULY REGISTERED PROFESSIONAL ENGINEER AND LAND SURVEYOR UNDER THE LAWS OF THE STATE OF IOWA.

SIGNED Charles T. Vance
Charles T. Vance, P.E. & L.S.

DATE Sept. 6, 1977
Iowa Reg. No. 5041

VANCE & HOCHSTETLER
CONSULTING ENGINEERS
WINTERSET, IOWA