
Sec. No. 30, Township 77, Range 26.

FILED NO. 995 S
BOOK 1 PAGE 125
Farm Plat
1977 NOV 17 PM 1:47
MARY E. WELTY
RECORDER
MADISON COUNTY, IOWA

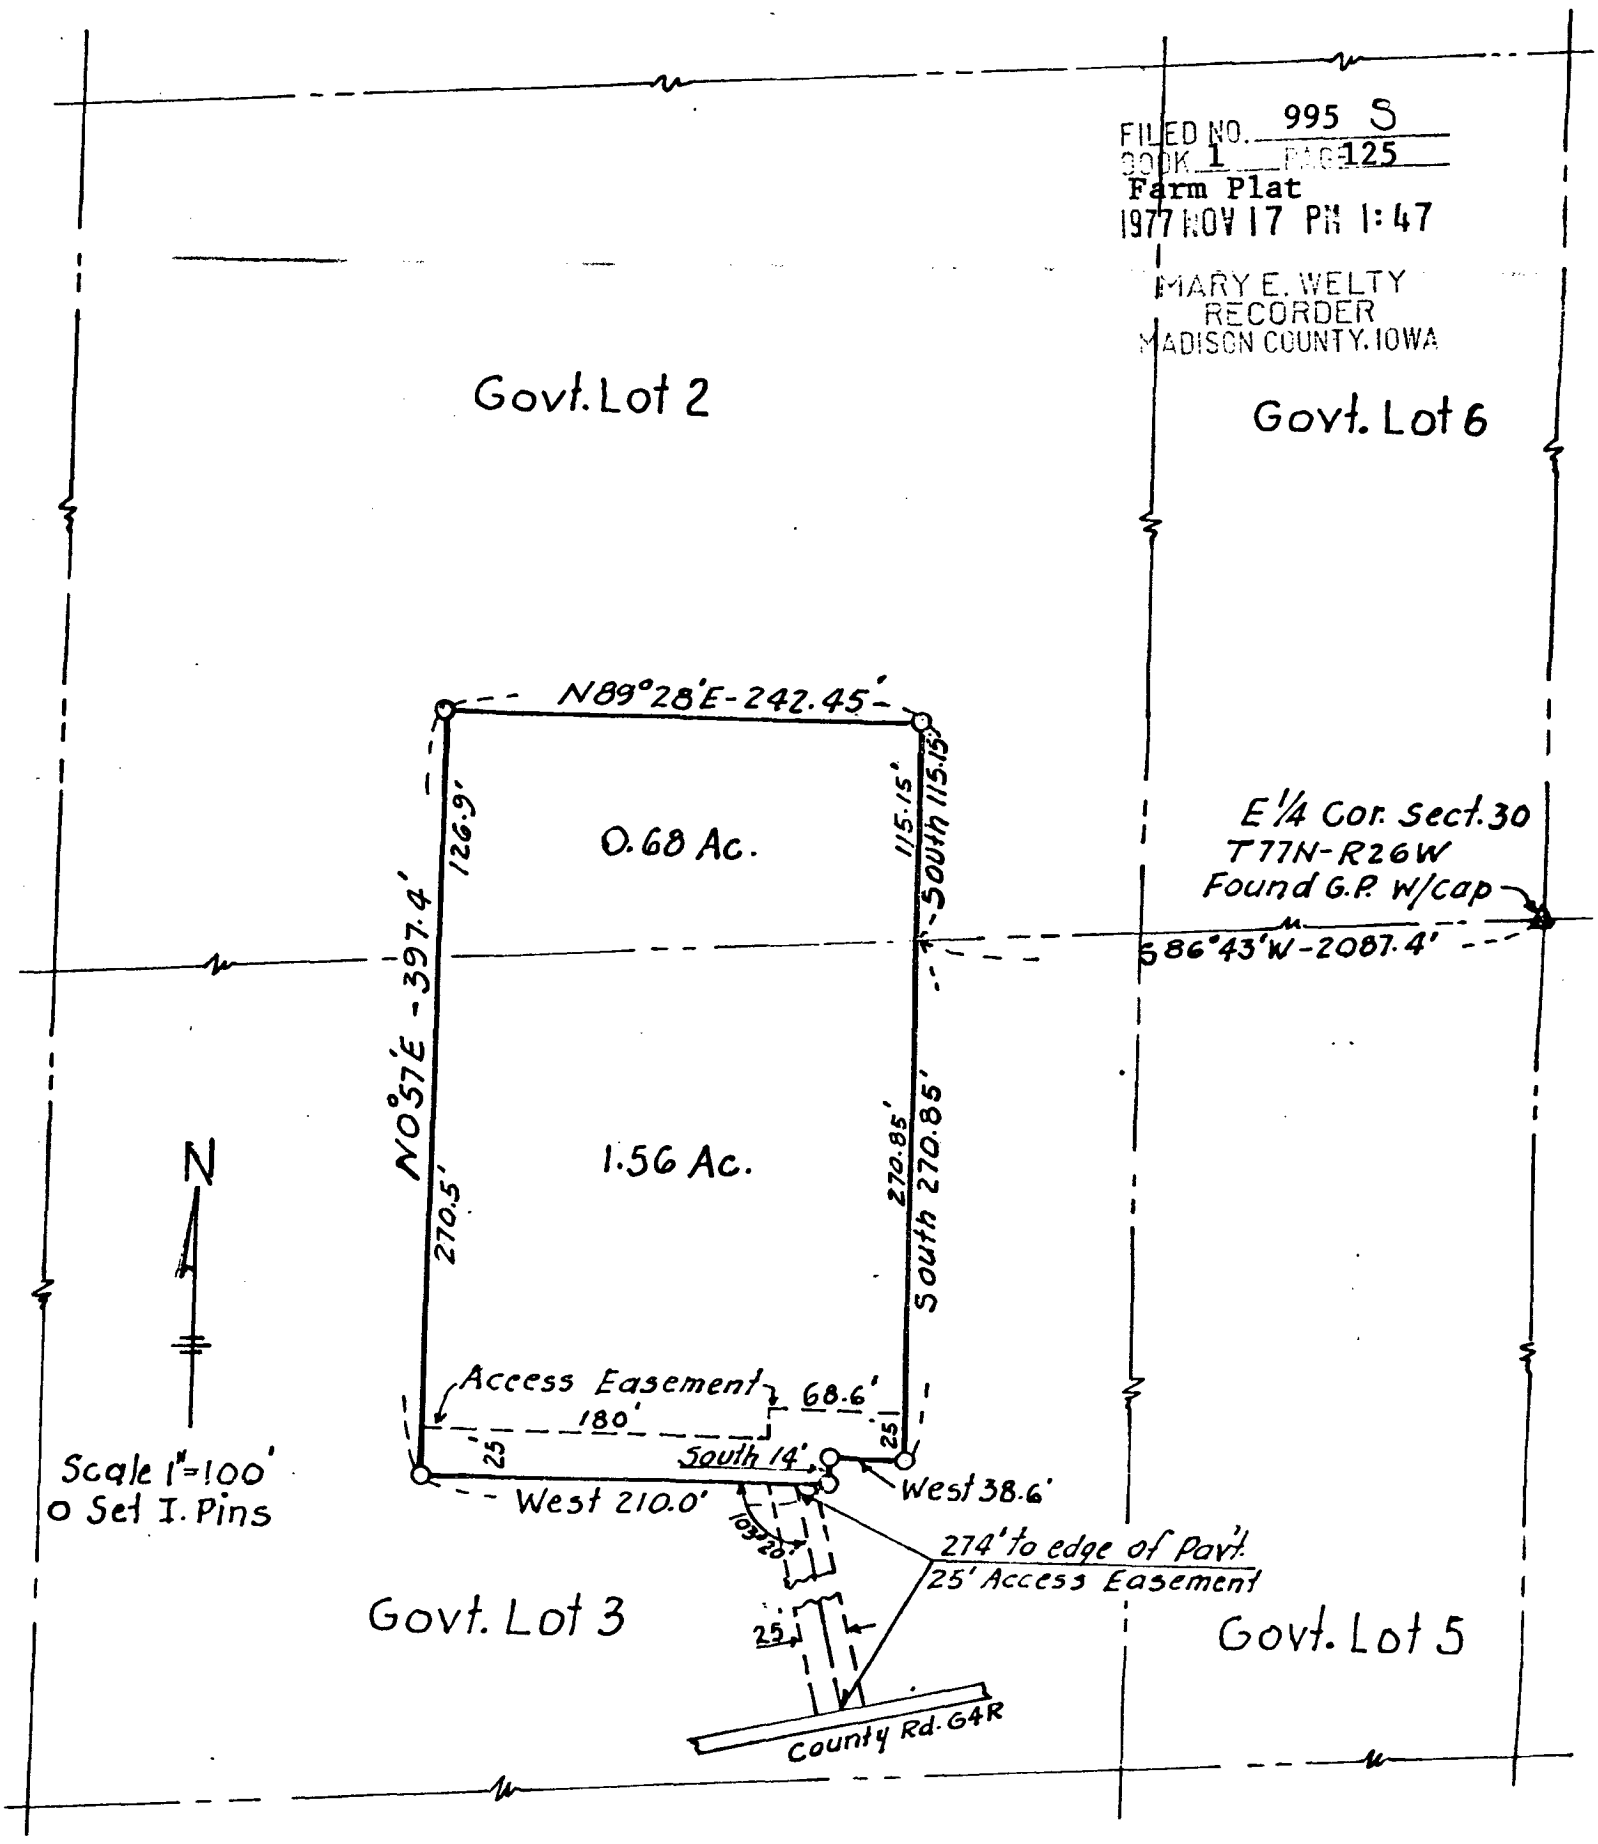

Description

A part of Govt Lot 2 and Lot 3 in Section 30-T77N-R26W of the 5th P.M. Madison County Iowa, described as follows: Beginning at a point on the north line of Govt. Lot 3 of said Sect. 30, that point being S86°43'W-2087.4ft. from the E 1/4 corner of said Sect. 30, thence South 270.85 ft., thence West 38.6 ft., thence South 14.0 ft., thence West 210.0 ft. thence N0°57'E-397.4 ft., thence N89°28'E-242.45 ft., thence South 115.5 ft. to point of beginning, containing 2.24 Acres, subject to Access Easements.

I hereby certify that this plan, specification, or report was prepared by me or under my direct personal supervision and that I am duly registered Professional Engineer under the laws of the State of Iowa.

Signed Richard Fleig Date 10-31 1977

RICHARD FLEIG, P.E. Iowa Reg. No. 6134

RICHARD FLEIG REGISTERED 6134 IOWA PROF. ENGR. & LAN. SURV.