
Sec. No. 33, Township 74, Range 28.

PLAT OF A SURVEY MADE FOR GARY GATELY IN THE NORTHEAST QUARTER (NE¼) OF THE SOUTHWEST QUARTER (SW¼) OF SECTION 33; TOWNSHIP 74 NORTH, RANGE 28 WEST OF THE 5TH P.M., MADISON COUNTY, IOWA.

File No. 1552 Plat Book 1 Page 130
Filed for record the 6 day
of February A.D. 1978 at
3:30 o'clock P. M.
Mary E. Welty, Recorder

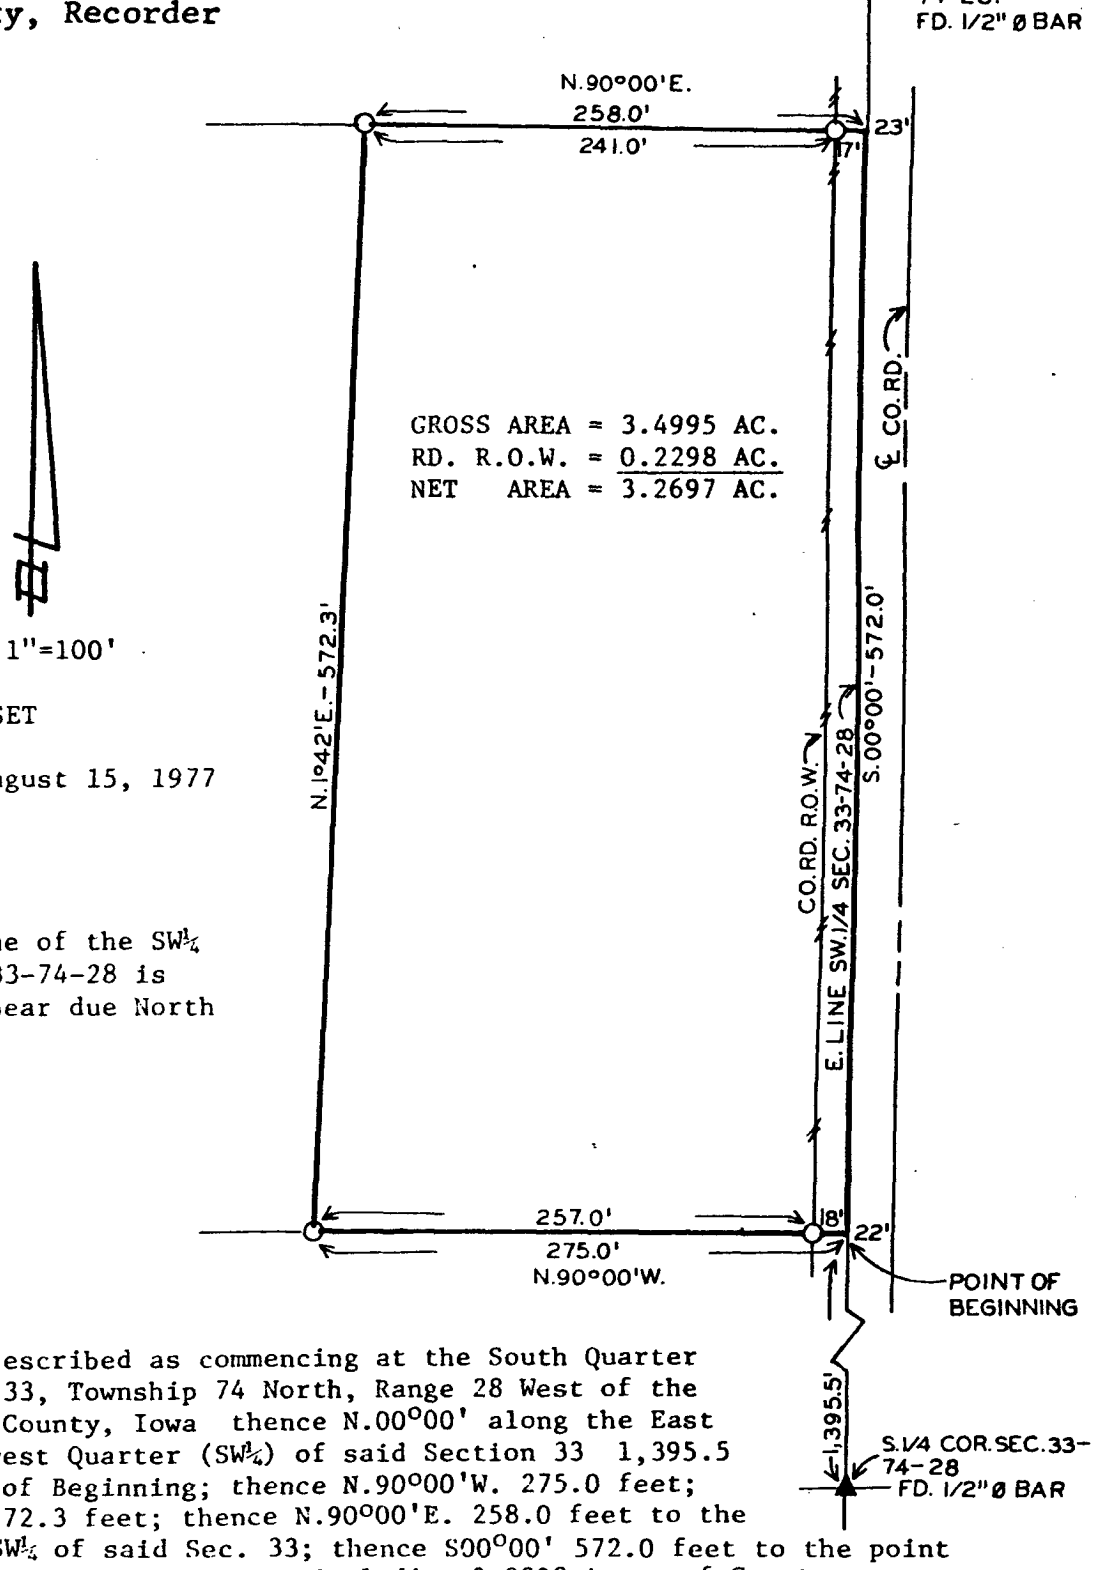

SCALE: 1"=100'

BARS SET

DATE OF SURVEY: August 15, 1977

NOTE: The East line of the SW¼ of Section 33-74-28 is assumed to bear due North and South.

DESCRIPTION:
A parcel of land described as commencing at the South Quarter Corner of Section 33, Township 74 North, Range 28 West of the 5th P.M., Madison County, Iowa thence N.00°00' along the East line of the Southwest Quarter (SW¼) of said Section 33 1,395.5 feet to the Point of Beginning; thence N.90°00'W. 275.0 feet; thence N.1°42'E. 572.3 feet; thence N.90°00'E. 258.0 feet to the East line of the SW¼ of said Sec. 33; thence S00°00' 572.0 feet to the point of Beginning containing 3.4995 Acres including 0.2298 Acres of County Road Right-of-Way and being a part of the Northeast Quarter (NE¼) of the Southwest Quarter (SW¼) of Section 33, Township 74 North, Range 28 West of the 5th P.M., Madison County, Iowa.

I hereby certify that this plat, map, survey or report was made by me or under my direct personal supervision and that I am a duly registered Land Surveyor under the laws of the State of Iowa.

Signed J. M. Hochstetler Date Feb. 6 1978

J. M. Hochstetler, P.E., L.S. Iowa Reg. No. 6808

VANCE & HOCHSTETLER
CONSULTING ENGINEERS
WINTERSET, IOWA