
Sec. No. 11, Township 76, Range 27.

FILED #1785
Book 108-179
July 21, 1978
4:45 PM

DEED REC. 108

PLAT OF A SURVEY MADE FOR ED ACELA IN THE SE¼ SW¼ AND SW¼ SE¼ OF SEC. 11-T76N-R27W OF THE 5TH P.M., MADISON COUNTY, IOWA.

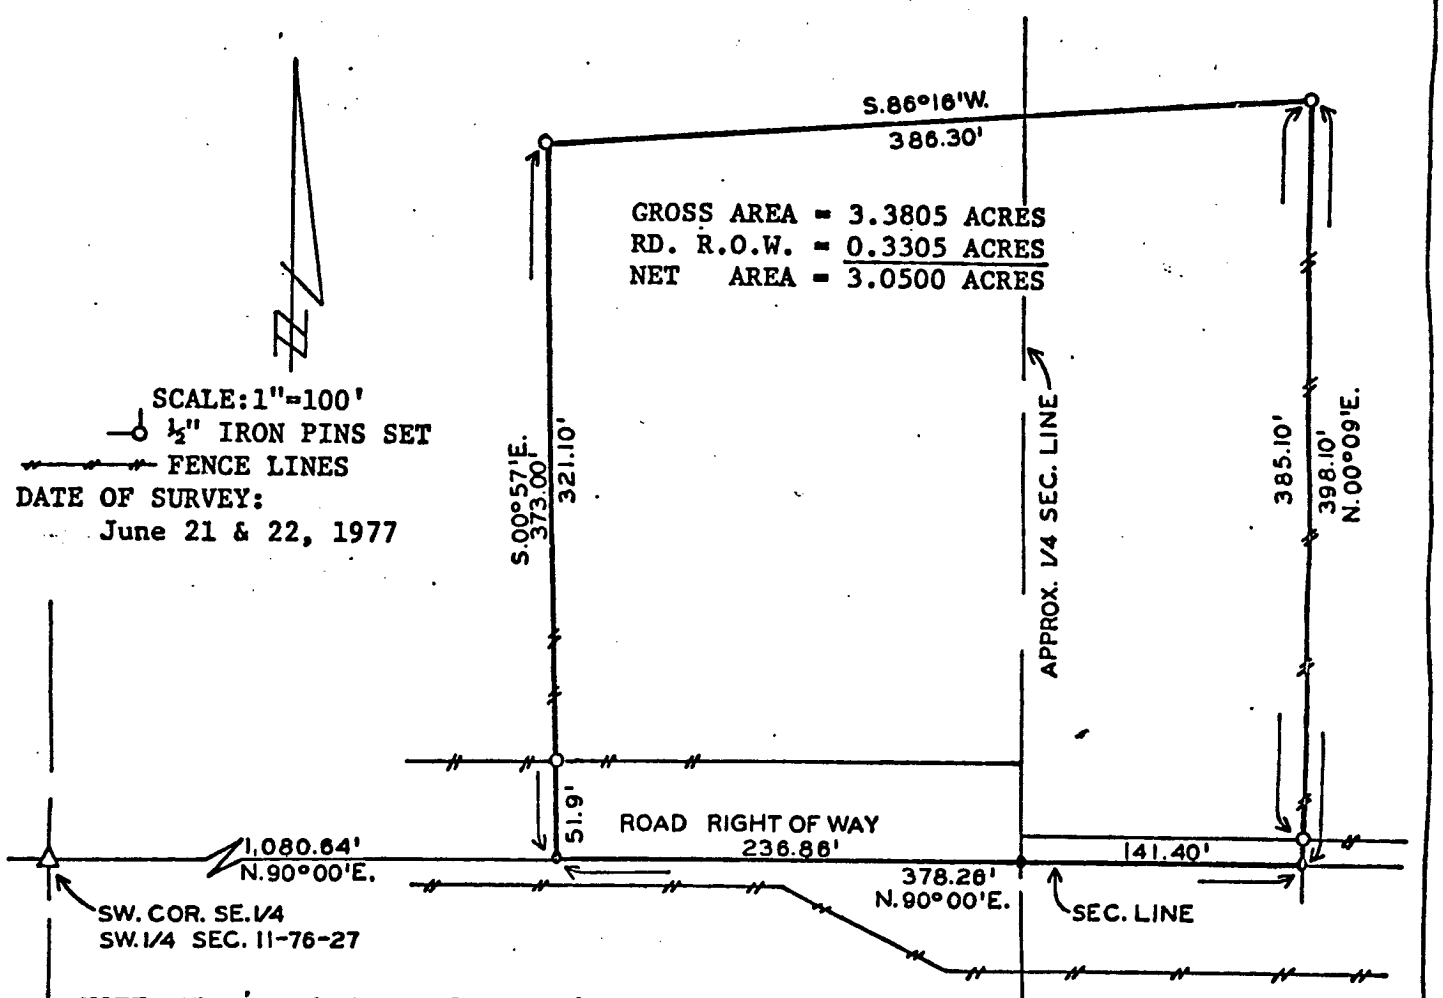

NOTE: The south line of the SW¼ of Sec. 11-T76N-R27W is assumed to bear due east and west.

DESCRIPTION:
Commencing at the SW. Cor. of the SE¼ SW¼ of Sec. 11-T76N-R27W of the 5th P.M., thence N.90°00'E. 1,080.64 feet along the section line to the point of beginning. Thence continuing N.90°00'E. along said section line 378.26 feet, thence N.00°09'E. 398.10 feet, thence S.86°16'W. 386.30 feet, thence S.00°57'E. 373.00 feet to the point of beginning. Said parcel contains 3.3805 Acres including 0.3305 Acres of County Road Right-of-Way.

I HEREBY CERTIFY THAT THIS PLAN, SPECIFICATION, PLAT, MAP, SURVEY OR REPORT WAS MADE BY ME OR UNDER MY DIRECT PERSONAL SUPERVISION AND THAT I AM A DULY REGISTERED PROFESSIONAL ENGINEER AND LAND SURVEYOR UNDER THE LAWS OF THE STATE OF IOWA.

SIGNED Charles T. Vance DATE 30 June 1977

Charles T. Vance, P.E. & L.S. Iowa Reg. No. 5041


EXHIBIT A

VANCE & HOCHSTETLER
CONSULTING ENGINEERS
WINTERSET, IOWA

A 21

Sec. No. 11, Township 76, Range 27.

PLAT OF A SURVEY MADE FOR ED ACELA IN THE SW¼ SE¼ OF SEC. 11-T76N-R27W OF THE 5TH P.M., MADISON COUNTY, IOWA.

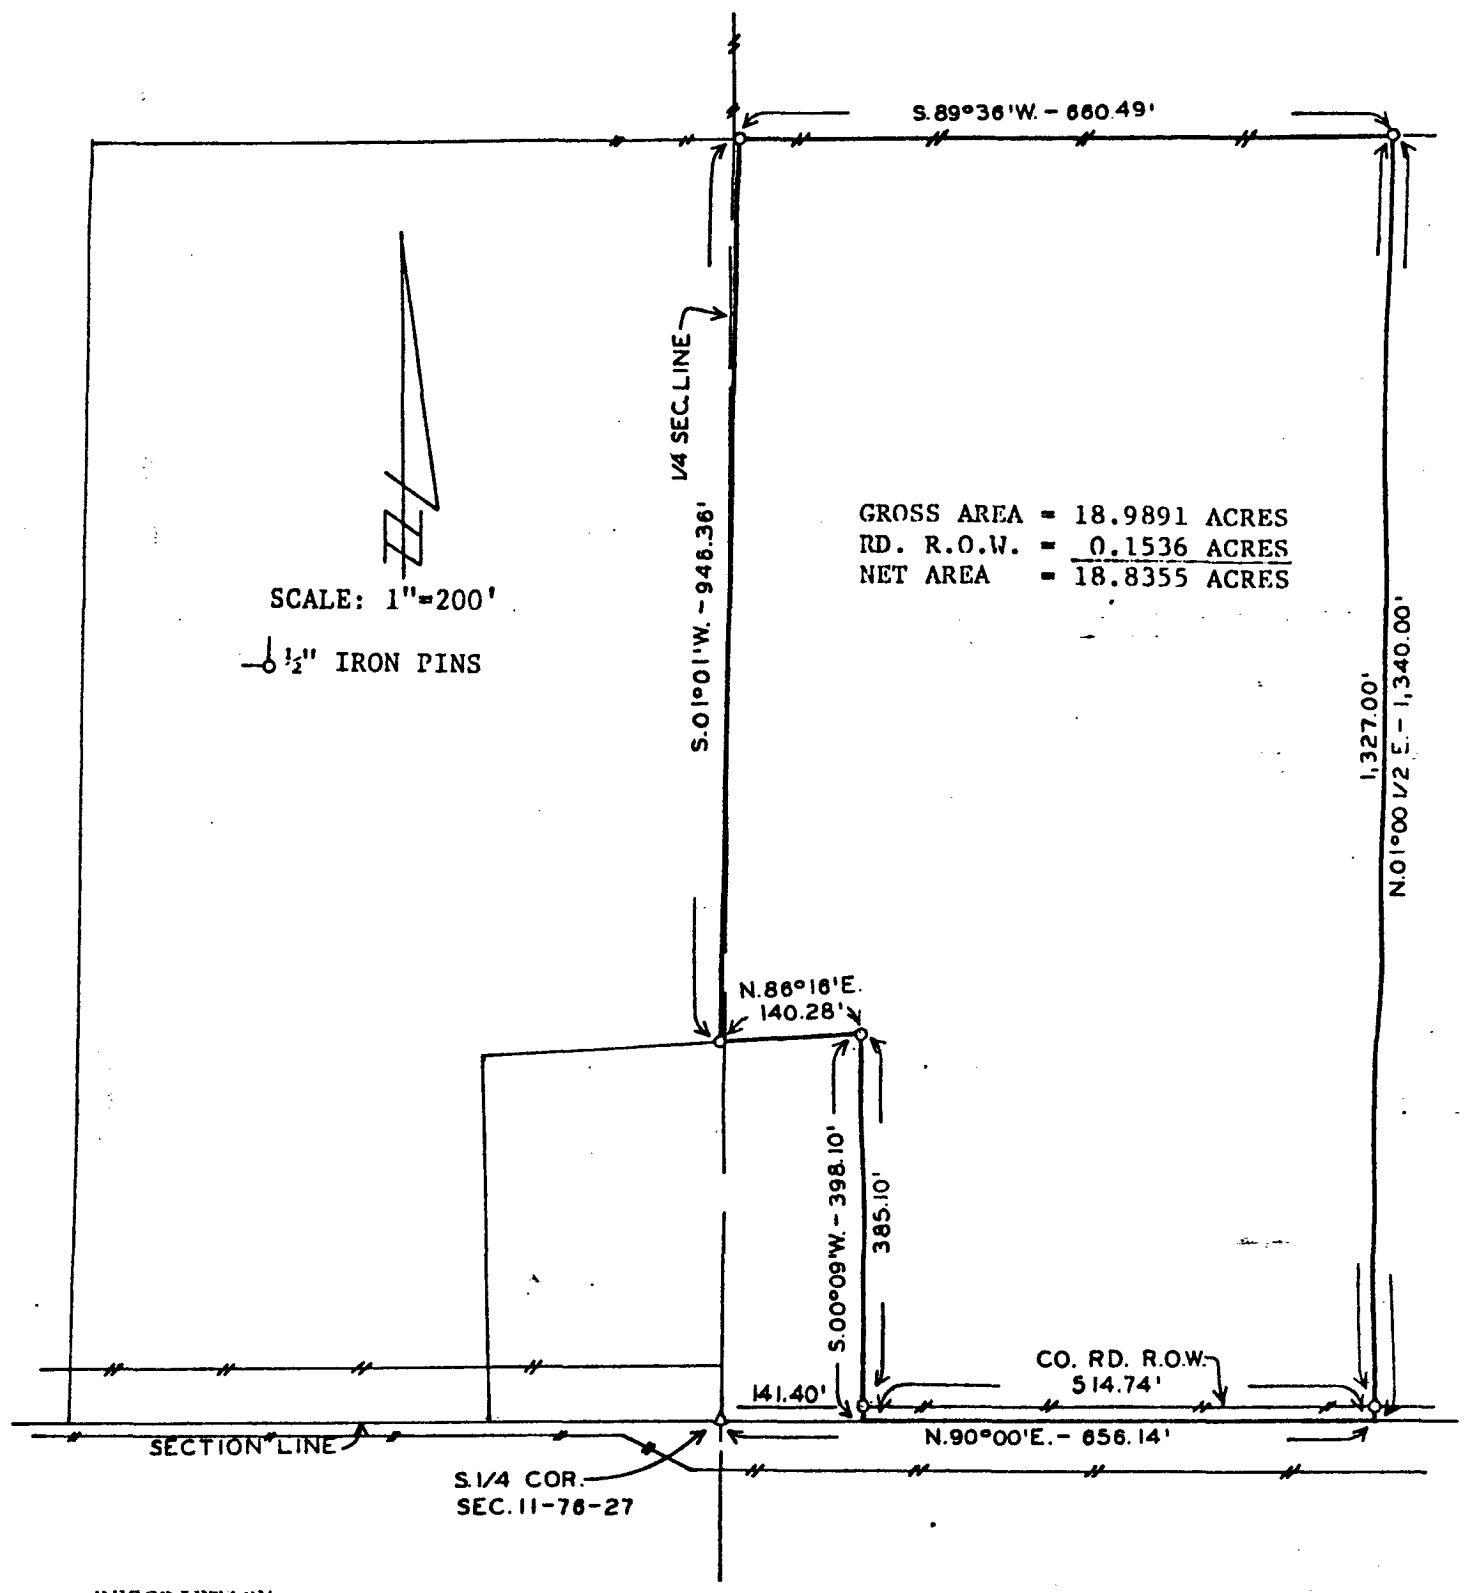

DESCRIPTION:
Commencing at the S¼ Cor. of Sec. 11-T76N-R27W of the 5th P.M., thence N.90°00'E. 141.40 feet to the point of beginning. Thence continuing N.90°00'E. 514.74 feet along the section line, thence N.01°00½'E. 1,340.00 feet, thence S.89°36'W. 660.49 feet along the north line of the SW¼ SE¼ of said Sec. 11, thence S.01°01'W. 946.36 feet, thence N.86°16'E. 140.28 feet, thence S.00°09'W. 398.10 feet to the point of beginning. Said parcel contains 18.9891 Acres including 0.1536 Acres of County Road Right-of-Way.

EXHIBIT B

I hereby certify that this plat, map, survey or report was made by me or under my direct personal supervision and that I am a duly registered Land Surveyor under the laws of the State of Iowa.

Signed J. M. Hochstetler Date July 20, 1978

J. M. Hochstetler, P.E., L.S. Iowa Reg. No. 6808

DEED REC. 108

VANCE & HOCHSTETLER, P.C.
CONSULTING ENGINEERS
WINTERSET, IOWA