Sec. No. 6, Township 75, Range 26.


STATE OF IOWA, MADISON COUNTY, ss.

Inst. No. 2685 Filed for Record this 4 day of August 19 78 at 2:00 PM

Book 1 Page 142 Recording Fee 6.50 Mary E. Welty, Recorder, By Shirley L. Henry Deputy

PLAT OF A SURVEY MADE FOR ED ACELA IN THE NE.¼ SE.¼

OF SEC. 6-T75N-R26W OF THE 5TH P.M., MADISON COUNTY, IOWA

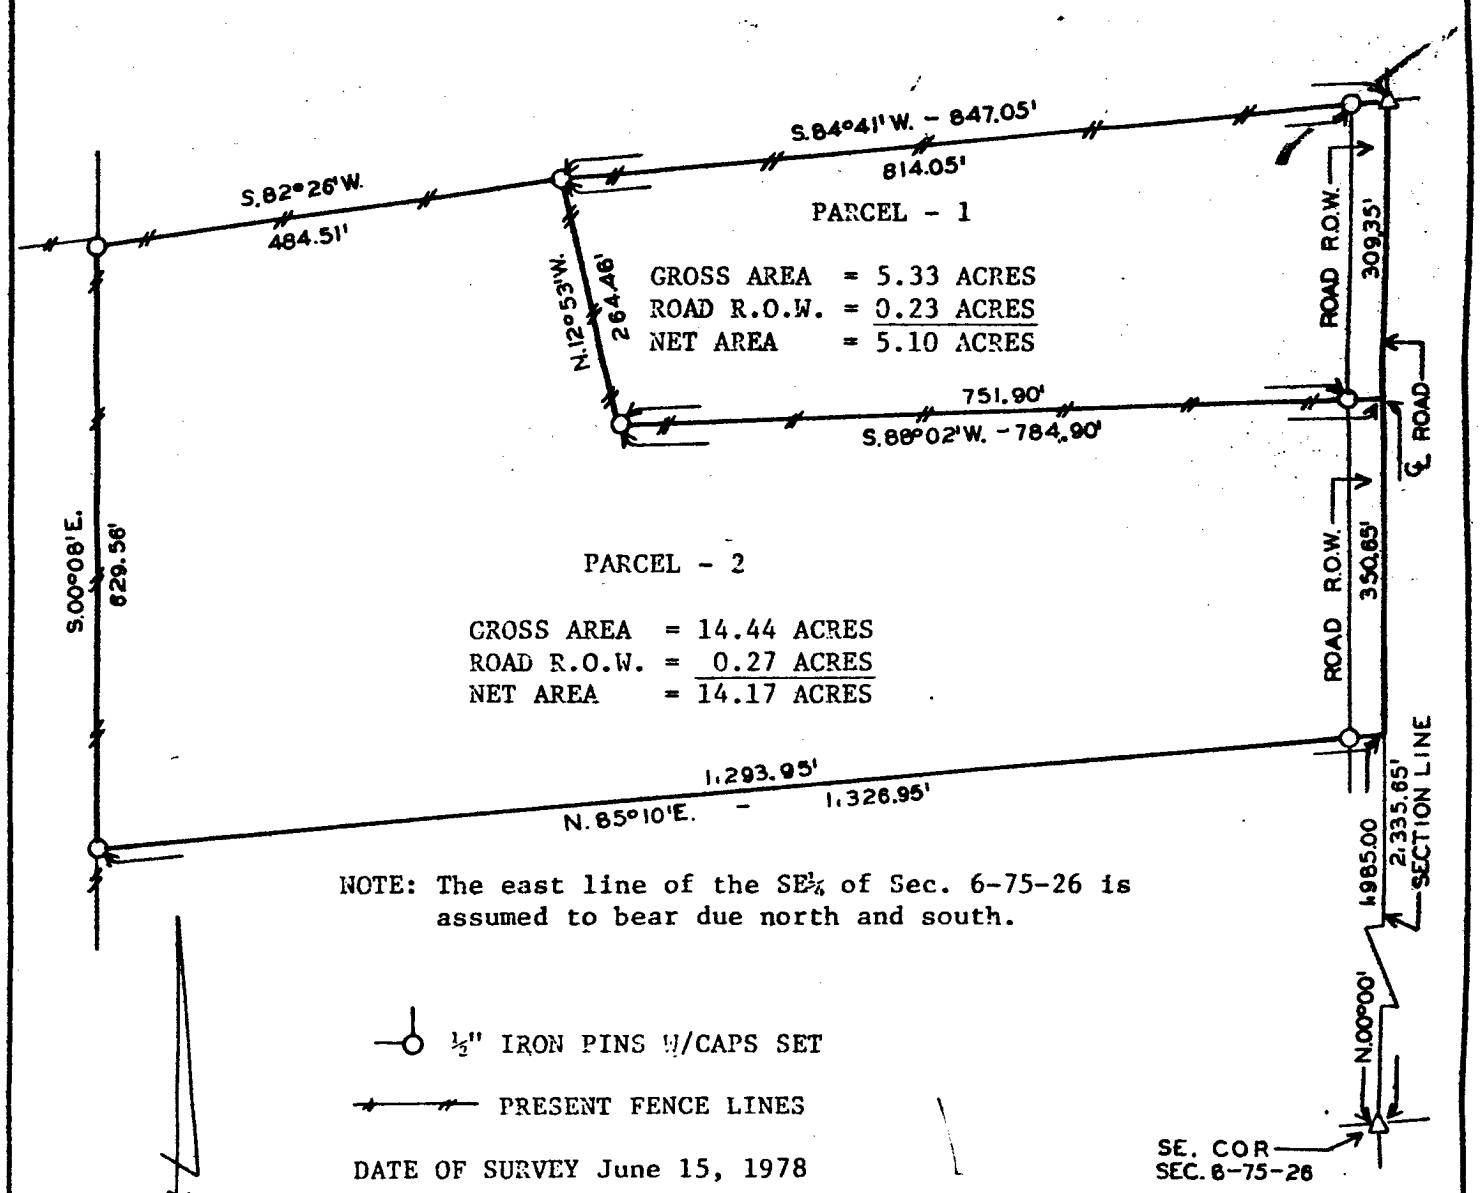

NOTE: The east line of the SE¼ of Sec. 6-75-26 is assumed to bear due north and south.

½" IRON PINS W/CAPS SET

PRESENT FENCE LINES

DATE OF SURVEY June 15, 1978

SCALE: 1"=200'

DESCRIPTION: (Parcel - 1)
Commencing at the SE. Cor. of Sec. 6-T75N-R26W of the 5th P.M., thence N.00°00' 2,335.65 feet along the section line to the point of beginning. Thence continuing N.00°00' 309.35 feet, thence S.84°41'W. 847.05 feet along a present fence line, thence S.12°53'E. 264.46 feet, thence N.88°02'E. 784.90 feet to the point of beginning. Said Parcel - 1 contains 5.33 Acres including 0.23 Acres of County Road Right-of-Way.

DESCRIPTION: (Parcel - 2)
Commencing at the SE. Cor. of Sec. 6-T75N-R26W of the 5th P.M., thence N.00°00' 1,985.00 feet along the section line to the point of beginning. Thence continuing N.00°00' 350.65 feet, thence S.88°02'W. 784.90 feet, thence N.12°53'W. 264.46 feet, thence S.82°26'W. 484.51 feet along a present fence line, thence S.00°08'E. 629.56 feet along the west line of the NE.¼ SE.¼ of said Sec. 6, thence N.85°10'E. 1,326.95 feet to the point of beginning. Said Parcel -2 contains 14.44 Acres including 0.27 Acres of County Road Right-of-Way

I hereby certify that this plat, map, survey or report was made by me or under my direct personal supervision and that I am a duly Registered Professional Engineer and Land Surveyor under the laws of the State of Iowa.

Signed Date

Charles T. Vance 5 July 1978

Charles T. Vance, P.E. & L.S. Iowa Reg. No. 5041

VANCE & HOCHSTETLER, P.C.
CONSULTING ENGINEERS
WINTERSET, IOWA