
Sec. No. 10, Township 76, Range 28.

STATE OF IOWA, MADISON COUNTY, ss. Inst. No. 314 Filed for Record this 2 day of Sept. 1980 at 2:33 P.M.
Book 1 Page 153 Recording Fee 3.00 Mary E. Welty, Recorder, By M. Welty Deputy

Farm Plat

PLAT OF A SURVEY MADE FOR ALDEN LORIMOR IN THE SOUTHWEST QUARTER (SW¼) OF THE NORTHWEST QUARTER (NW¼) OF SECTION 10, TOWNSHIP 76 NORTH, RANGE 28 WEST OF THE 5TH P.M., MADISON COUNTY, IOWA.

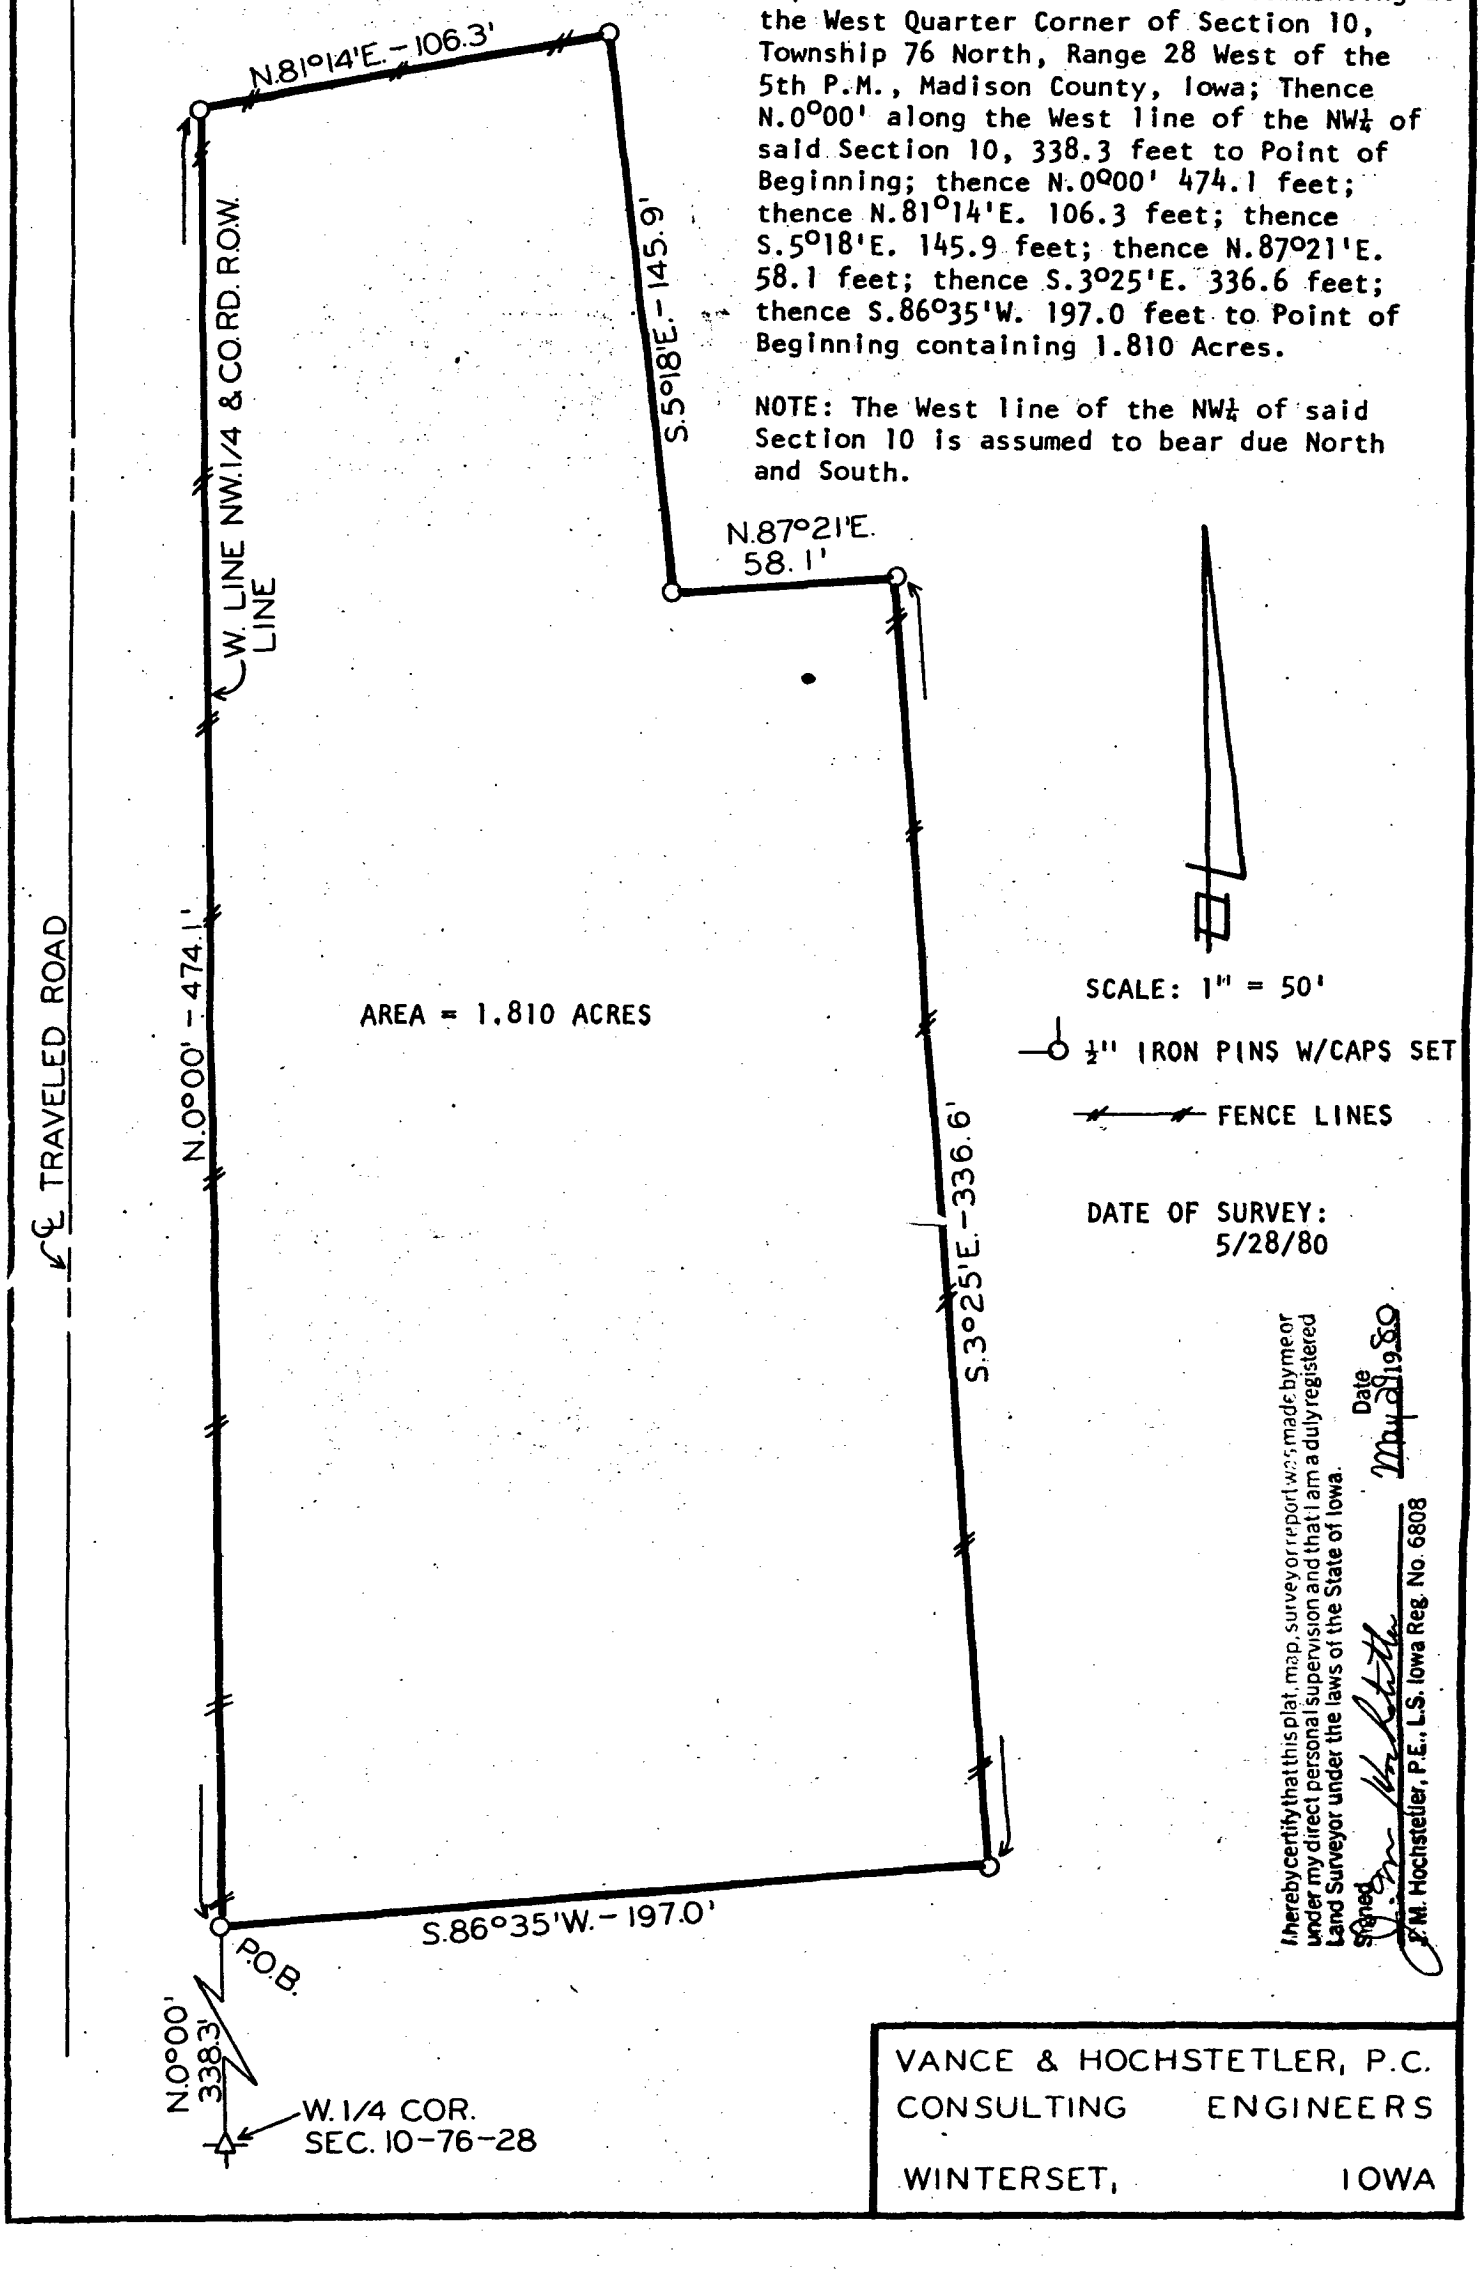

DESCRIPTION:
A parcel of land described as commencing at the West Quarter Corner of Section 10, Township 76 North, Range 28 West of the 5th P.M., Madison County, Iowa; Thence N.0°00' along the West line of the NW¼ of said Section 10, 338.3 feet to Point of Beginning; thence N.0°00' 474.1 feet; thence N.81°14'E. 106.3 feet; thence S.5°18'E. 145.9 feet; thence N.87°21'E. 58.1 feet; thence S.3°25'E. 336.6 feet; thence S.86°35'W. 197.0 feet to Point of Beginning containing 1.810 Acres.

NOTE: The West line of the NW¼ of said Section 10 is assumed to bear due North and South.

I hereby certify that this plat, map, survey or report was made by me or under my direct personal supervision and that I am a duly registered Land Surveyor under the laws of the State of Iowa.
Signed J.M. Hochstetler Date May 29, 80
J.M. Hochstetler, P.E., L.S. Iowa Reg. No. 6808

VANCE & HOCHSTETLER, P.C.
CONSULTING ENGINEERS
WINTERSET, IOWA