
Sec. No. 5, Township 75, Range 27.

DESCRIPTION:
A parcel of land described beginning at the ... east corner ... South-... quarter (SW¼) ... Section 26, Township ... North, Range ... West of the 5th P.M., Madison County, Iowa; thence N.00°00' ... along ... line; thence S.89°18' ... feet; thence S.11° ... E ... feet; thence N.0°00' ... feet along the ... line of the NE¼ of the SW¼; thence N.9° ... W ... feet; thence N.0°00' ... feet along the ... line of said ... to the point of beginning containing ... Acres ... including ... Acres ... County Road ... Right of Way. NET AREA ... ACRES

I HEREBY CERTIFY THAT THIS PLAT, SPECIFICATION, PLAT, MAP, SURVEY OR REPORT WAS MADE BY ME OR UNDER MY DIRECT PERSONAL SUPERVISION AND THAT I AM A DULY REGISTERED PROFESSIONAL ENGINEER AND LAND SURVEYOR UNDER THE LAWS OF THE STATE OF IOWA.

.00

PLAT OF A SURVEY MADE FOR CHRIS MADISON
IN THE NW.¼ OF THE NE.¼ OF SECTION 5, T75N, R27W OF THE 5TH P.M.,
MADISON COUNTY, IOWA

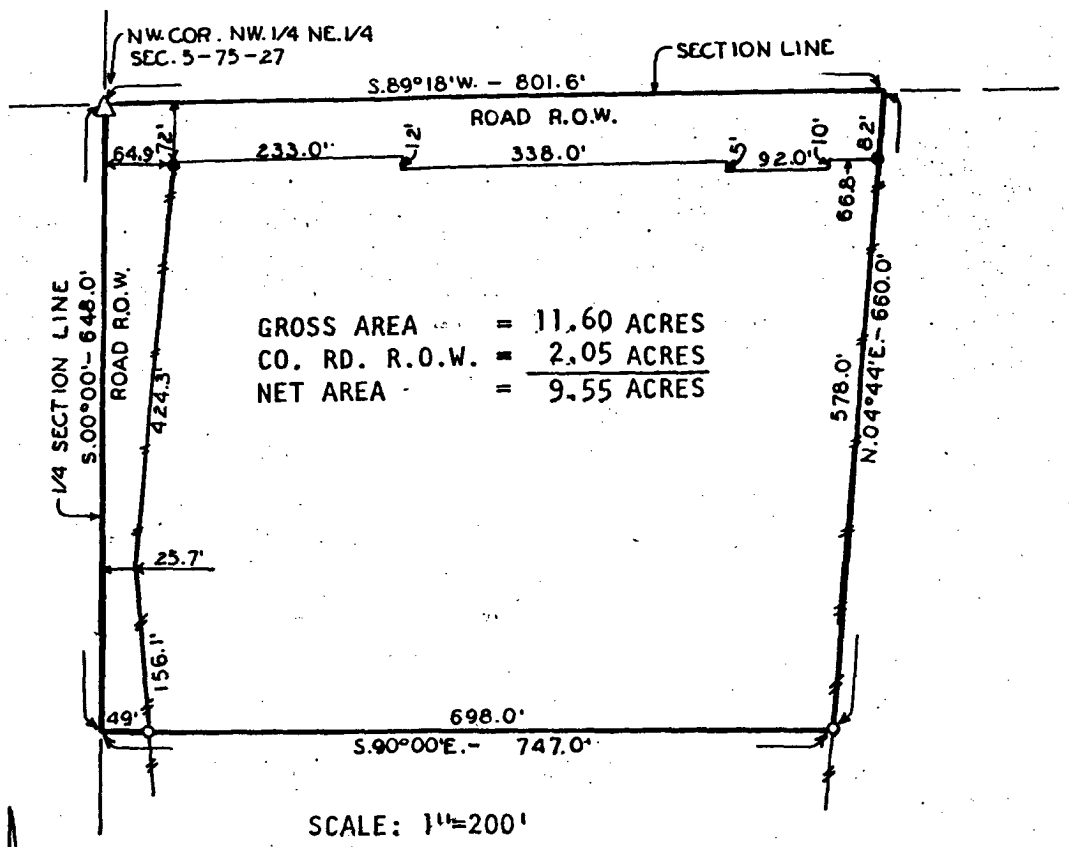

SCALE: 1"=200'

½" IRON PINS W/CAPS SET

IRON PINS FOUND

DESCRIPTION:
A parcel of land in the NW.¼ of the NE.¼ of Sec. 5-T75N-R27W of the 5th P.M., Madison County, Iowa, more particularly described as follows: Commencing at the NW. Cor. of the NW.¼ NE.¼ of Sec. 5-T75N-R27W of the 5th P.M., and being the point of beginning. Thence S.00°00' 648.0 feet along the west line of said NW.¼ NE.¼, thence S.90°00'E. 747.0 feet, thence N.04°44'E. 660.0 feet to the north line of said NW.¼ NE.¼, thence S.89°18'W. 801.6 feet to the point of beginning. Said parcel contains 11.60 Acres including 2.05 Acres of county road right of way.

I HEREBY CERTIFY THAT THIS PLAN, SPECIFICATION, PLAT, MAP, SURVEY OR REPORT WAS MADE BY ME OR UNDER MY DIRECT PERSONAL SUPERVISION AND THAT I AM A DULY REGISTERED PROFESSIONAL ENGINEER AND LAND SURVEYOR UNDER THE LAWS OF THE STATE OF IOWA.

SIGNED _____ DATE 23 July 1981
Charles T. Vance, P.E. & L.S. Iowa Reg. No. 5041

FILED NO. 138
BOOK 1 PAGE 168
FARM PLAT
1981 JUL 28 PM 12:26
MARY E. WELTY
RECORDER
MADISON COUNTY, IOWA
Fee $3.00

VANCE & HOCHSTETLER, P.C.
CONSULTING ENGINEERS
WINTERSET, IOWA

Sec. No. 5, Township 75, Range 27.

190°00'W - 852.0542

82 N.90°00'E. - 754


DESCRIPTION:
A parcel of land described as beginning at the ... corner of the South-
... quarter (SW¼) of Section 26, Township 75 ... Range ... 5th
... Madison County, Iowa ... thence N.0°00' ... to a ... point
... said SW¼; thence S.13° ... E. 584.0 feet; thence S.11° ... E. ...
... line of the NE¼ of said SW¼; thence N.9° ... W. ... thence N.0°00'
... 9 feet along the ... line of said ... containing
... Acres ... Acres ... CO. ... N.A. ...
NET ...

... HEREBY CERTIFY THAT THIS PLAT, SPECIFICATION, PLAT, MAP, SURVEY OR REPORT WAS MADE BY ME OR UNDER MY DIRECT PERSONAL SUPERVISION AND THAT I AM A DULY REGISTERED PROFESSIONAL ENGINEER AND LAND SURVEYOR UNDER THE LAWS OF THE STATE OF IOWA.

... .00 ...

FILED NO. 69
... PAGE ...
... 28 ... 33
MARY E. WELTY
... RECORDER
... IOWA

PLAT OF A SURVEY MADE FOR CHRIS MADISON
IN THE NW.¼ OF THE NE.¼ OF SECTION 5, T75N, R27W OF THE 5TH P.M.,
MADISON COUNTY, IOWA

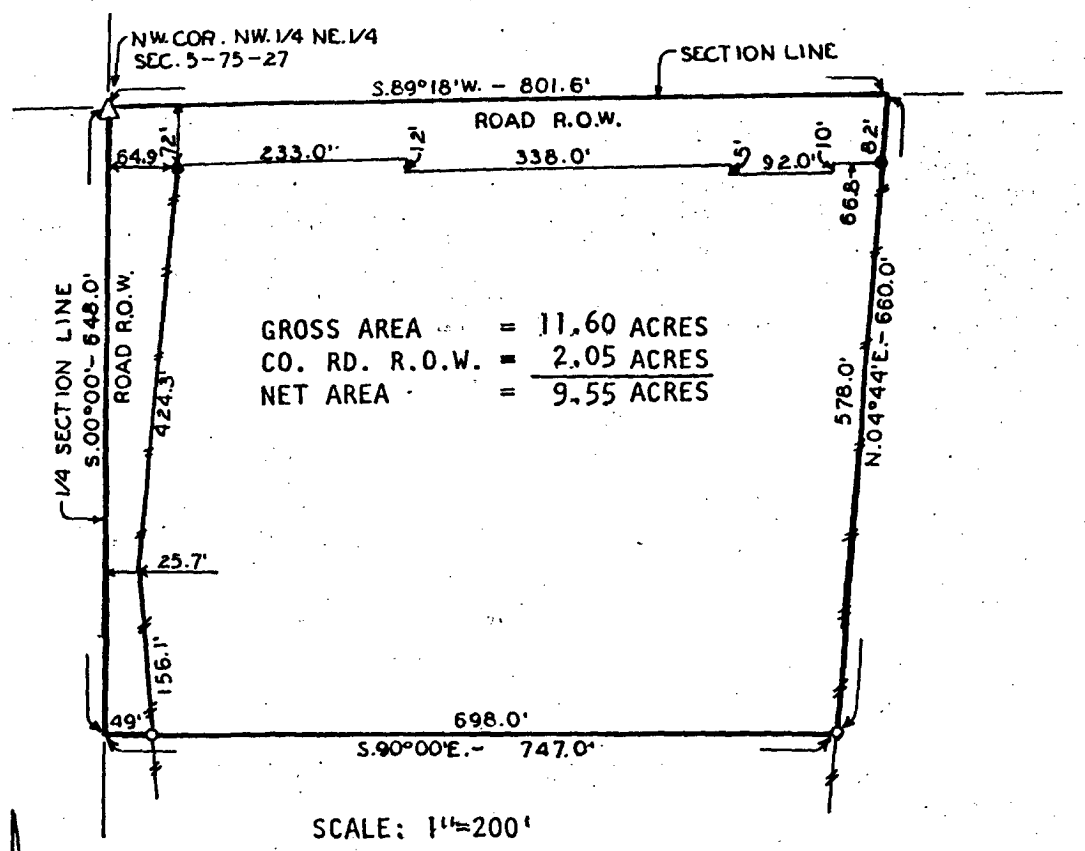

SCALE: 1"=200'

½" IRON PINS W/CAPS SET

IRON PINS FOUND

N

DESCRIPTION:
A parcel of land in the NW.¼ of the NE.¼ of Sec. 5-T75N-R27W of the 5th P.M., Madison County, Iowa, more particularly described as follows: Commencing at the NW. Cor. of the NW.¼ NE.¼ of Sec. 5-T75N-R27W of the 5th P.M., and being the point of beginning. Thence S.00°00' 648.0 feet along the west line of said NW.¼ NE.¼, thence S.90°00'E. 747.0 feet, thence N.04°44'E. 660.0 feet to the north line of said NW.¼ NE.¼, thence S.89°18'W. 801.6 feet to the point of beginning. Said parcel contains 11.60 Acres including 2.05 Acres of county road right of way.

I HEREBY CERTIFY THAT THIS PLAN, SPECIFICATION, PLAT, MAP, SURVEY OR REPORT WAS MADE BY ME OR UNDER MY DIRECT PERSONAL SUPERVISION AND THAT I AM A DULY REGISTERED PROFESSIONAL ENGINEER AND LAND SURVEYOR UNDER THE LAWS OF THE STATE OF IOWA.

SIGNED _____ DATE 23 July 1981

Charles T. Vance, P.E. & L.S. Iowa Reg. No. 5041

FILED NO. 138
BOOK 1 PAGE 168
FARM PLAT
1981 JUL 28 PM 12:26
MARY E. WELTY
RECORDER
MADISON COUNTY, IOWA
Fee $3.00

VANCE & HOCHSTETLER, P.C.
CONSULTING ENGINEERS
WINTERSET, IOWA